




KILTON COTTAGE CIRCA 1900

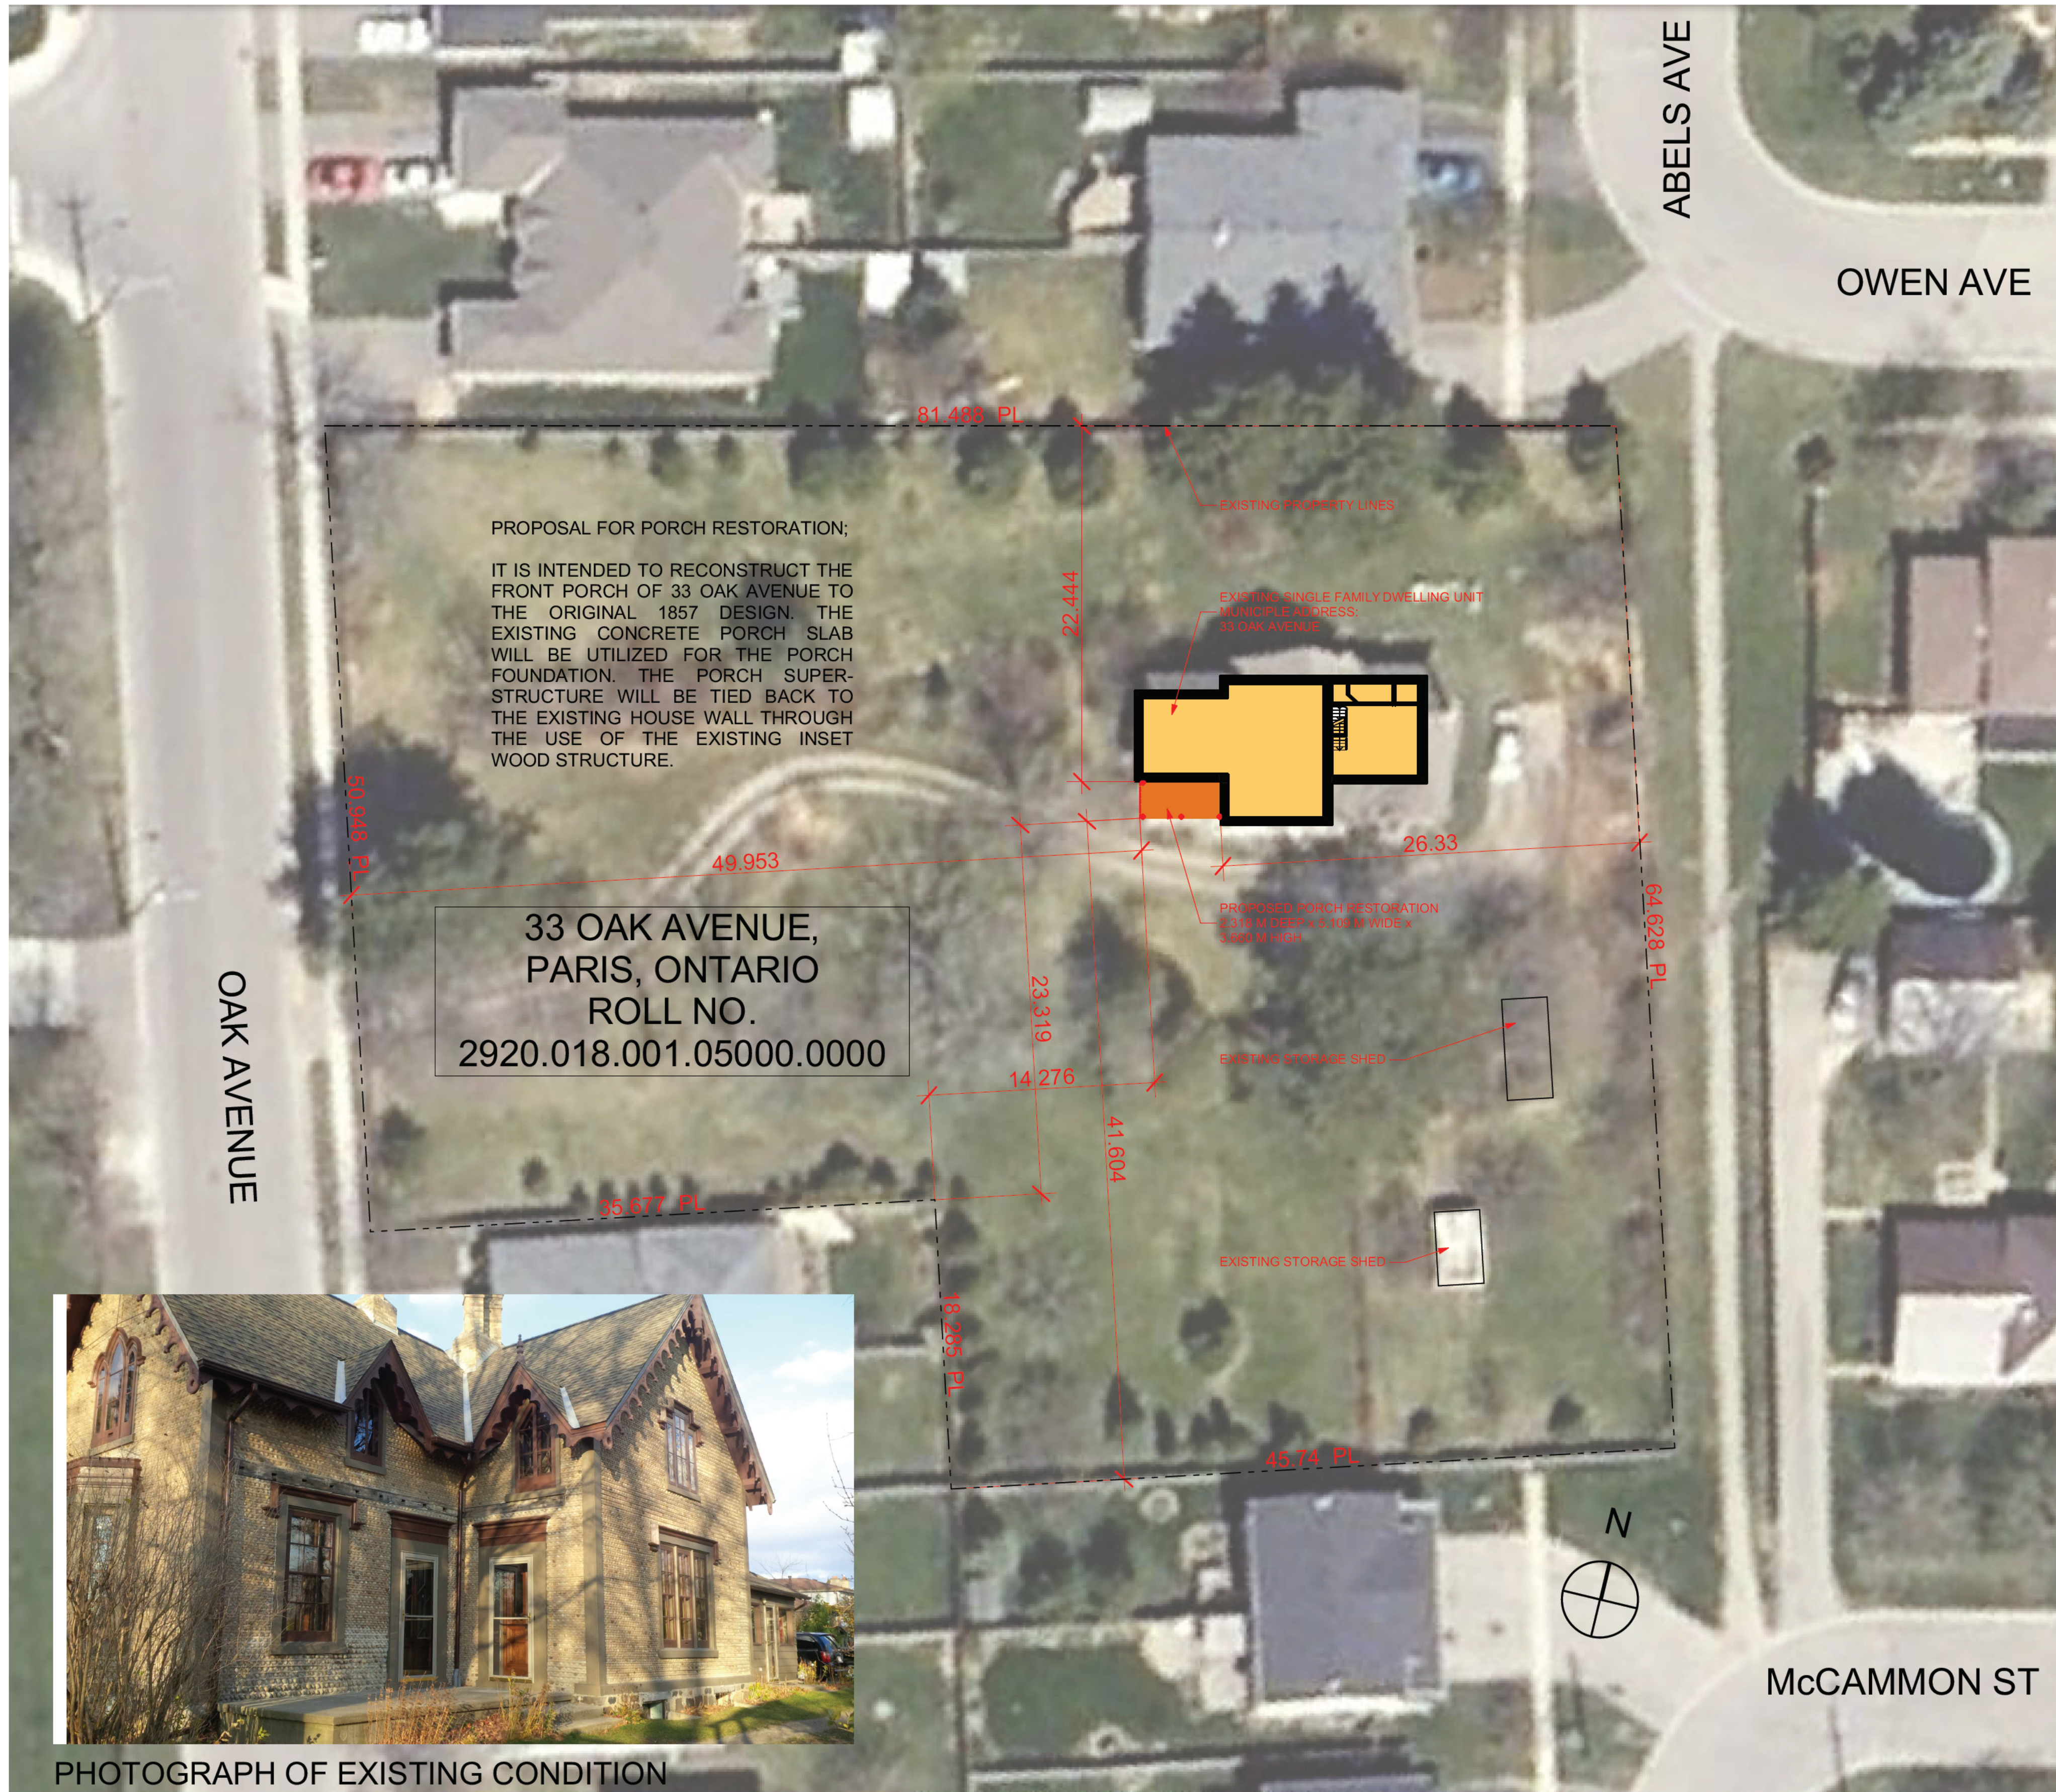

PHOTOGRAPH OF EXISTING CONDITION


SITE PLAN
SCALE: 1" = 20'

SITE & HOUSE PLAN

KILTON COTTAGE

33 OAK AVENUE PARIS ONTARIO

CONTACT:
DWIGHT LANDER
W: (519) 756-6331 (9 TO 5)
E: dwight.lander@mmmc.on.ca

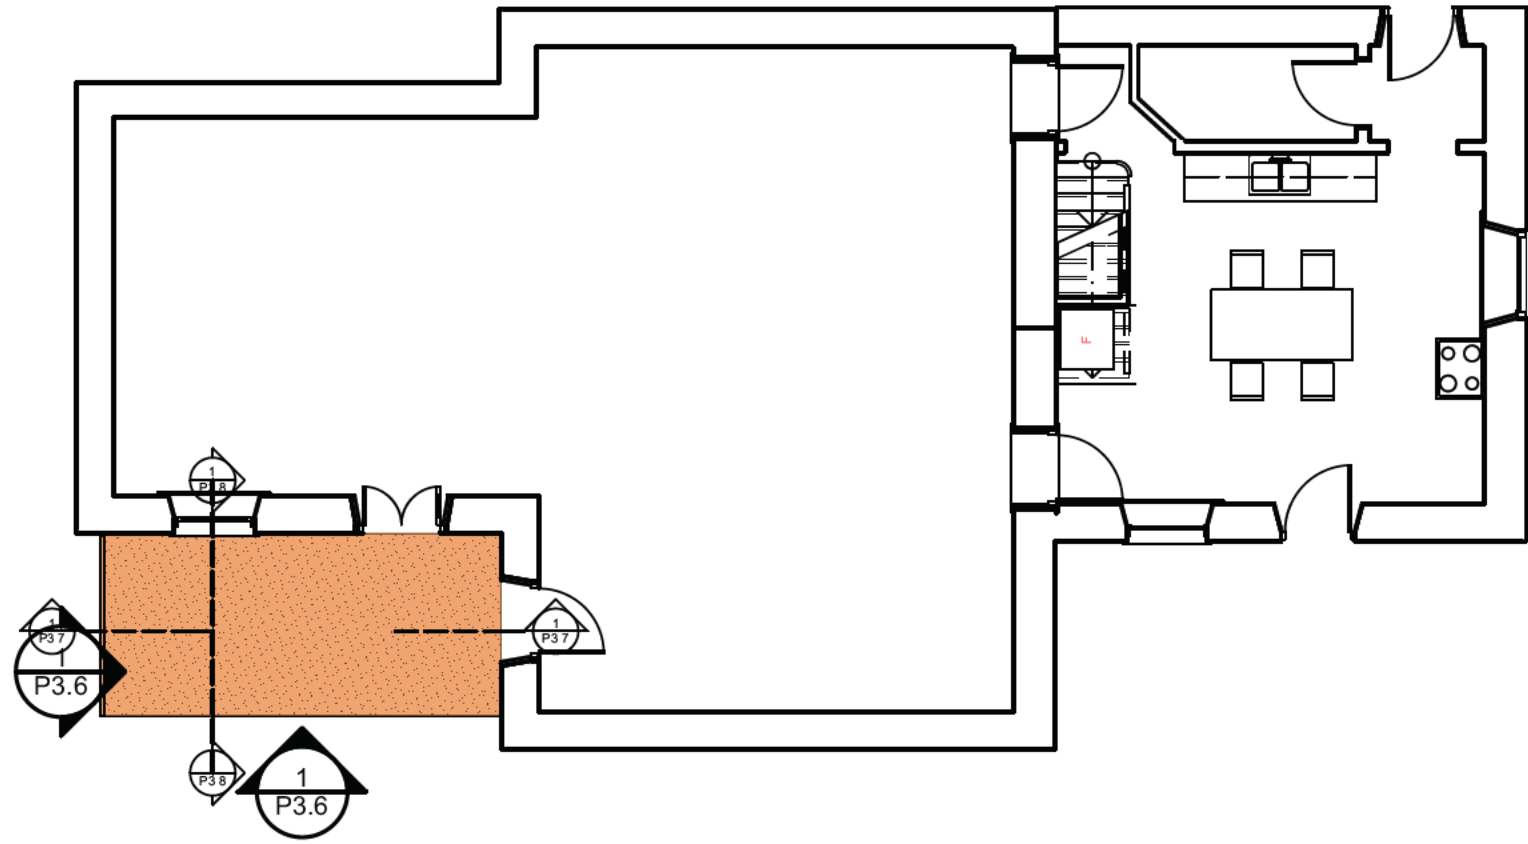



KILTON COTTAGE CIRCA 1900

KILTON COTTAGE

33 OAK AVENUE PARIS ONTARIO

CONTACT:
DWIGHT LANDER
[REDACTED]
W: (519) 756-6331 (9 TO 5)
E: dwight.lander@mmmc.on.ca

P3.2

2017-02-23



CLOSE UP CIRCA 1900

KILTON COTTAGE

33 OAK AVENUE PARIS ONTARIO

CONTACT:
DWIGHT LANDER
[REDACTED]
W: (519) 756-6331 (9 TO 5)
E: dwight.lander@mmmc.on.ca

P3.3

2017-02-23



PHOTOGRAPH OF EXISTING CONDITION

EXISTING HOUSE VIEW

KILTON COTTAGE
33 OAK AVENUE PARIS ONTARIO

CONTACT:
DWIGHT LANDER
W: (519) 756-6331 (9 TO 5)
E: dwight.lander@mmmc.on.ca



PHOTOGRAPH OF PROPOSED CONDITION


PROPOSED HOUSE VIEW

KILTON COTTAGE

33 OAK AVENUE PARIS ONTARIO


CONTACT:
DWIGHT LANDER
W: (519) 756-6331 (9 TO 5)
E: dwright.lander@mmmc.on.ca

P3.5
2017-02-23

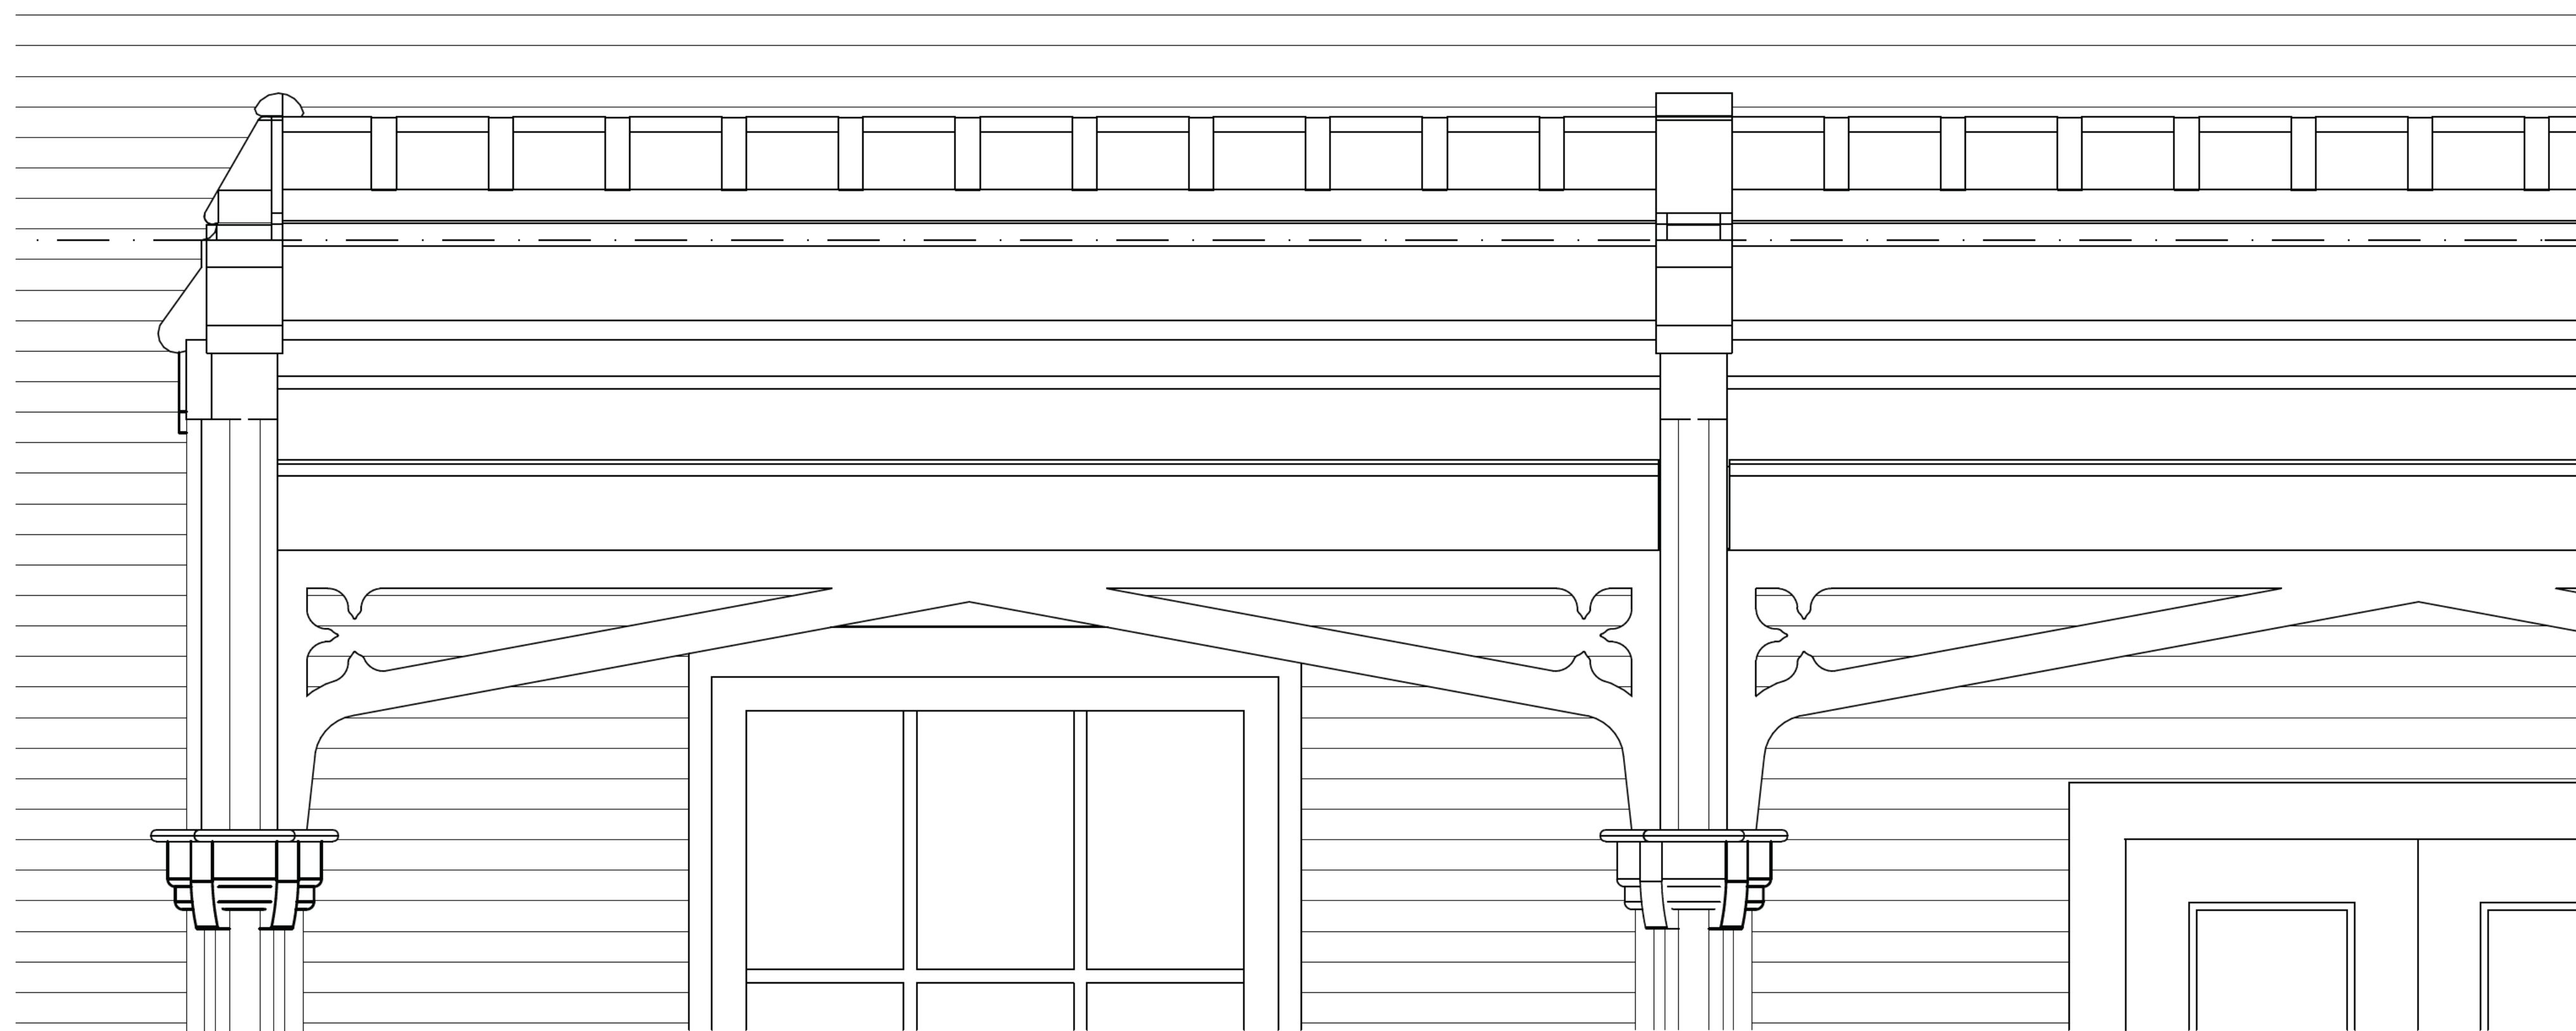


ENLARGED SOUTH ELEVATION

SCALE: 1 1/2" = 1' 0"

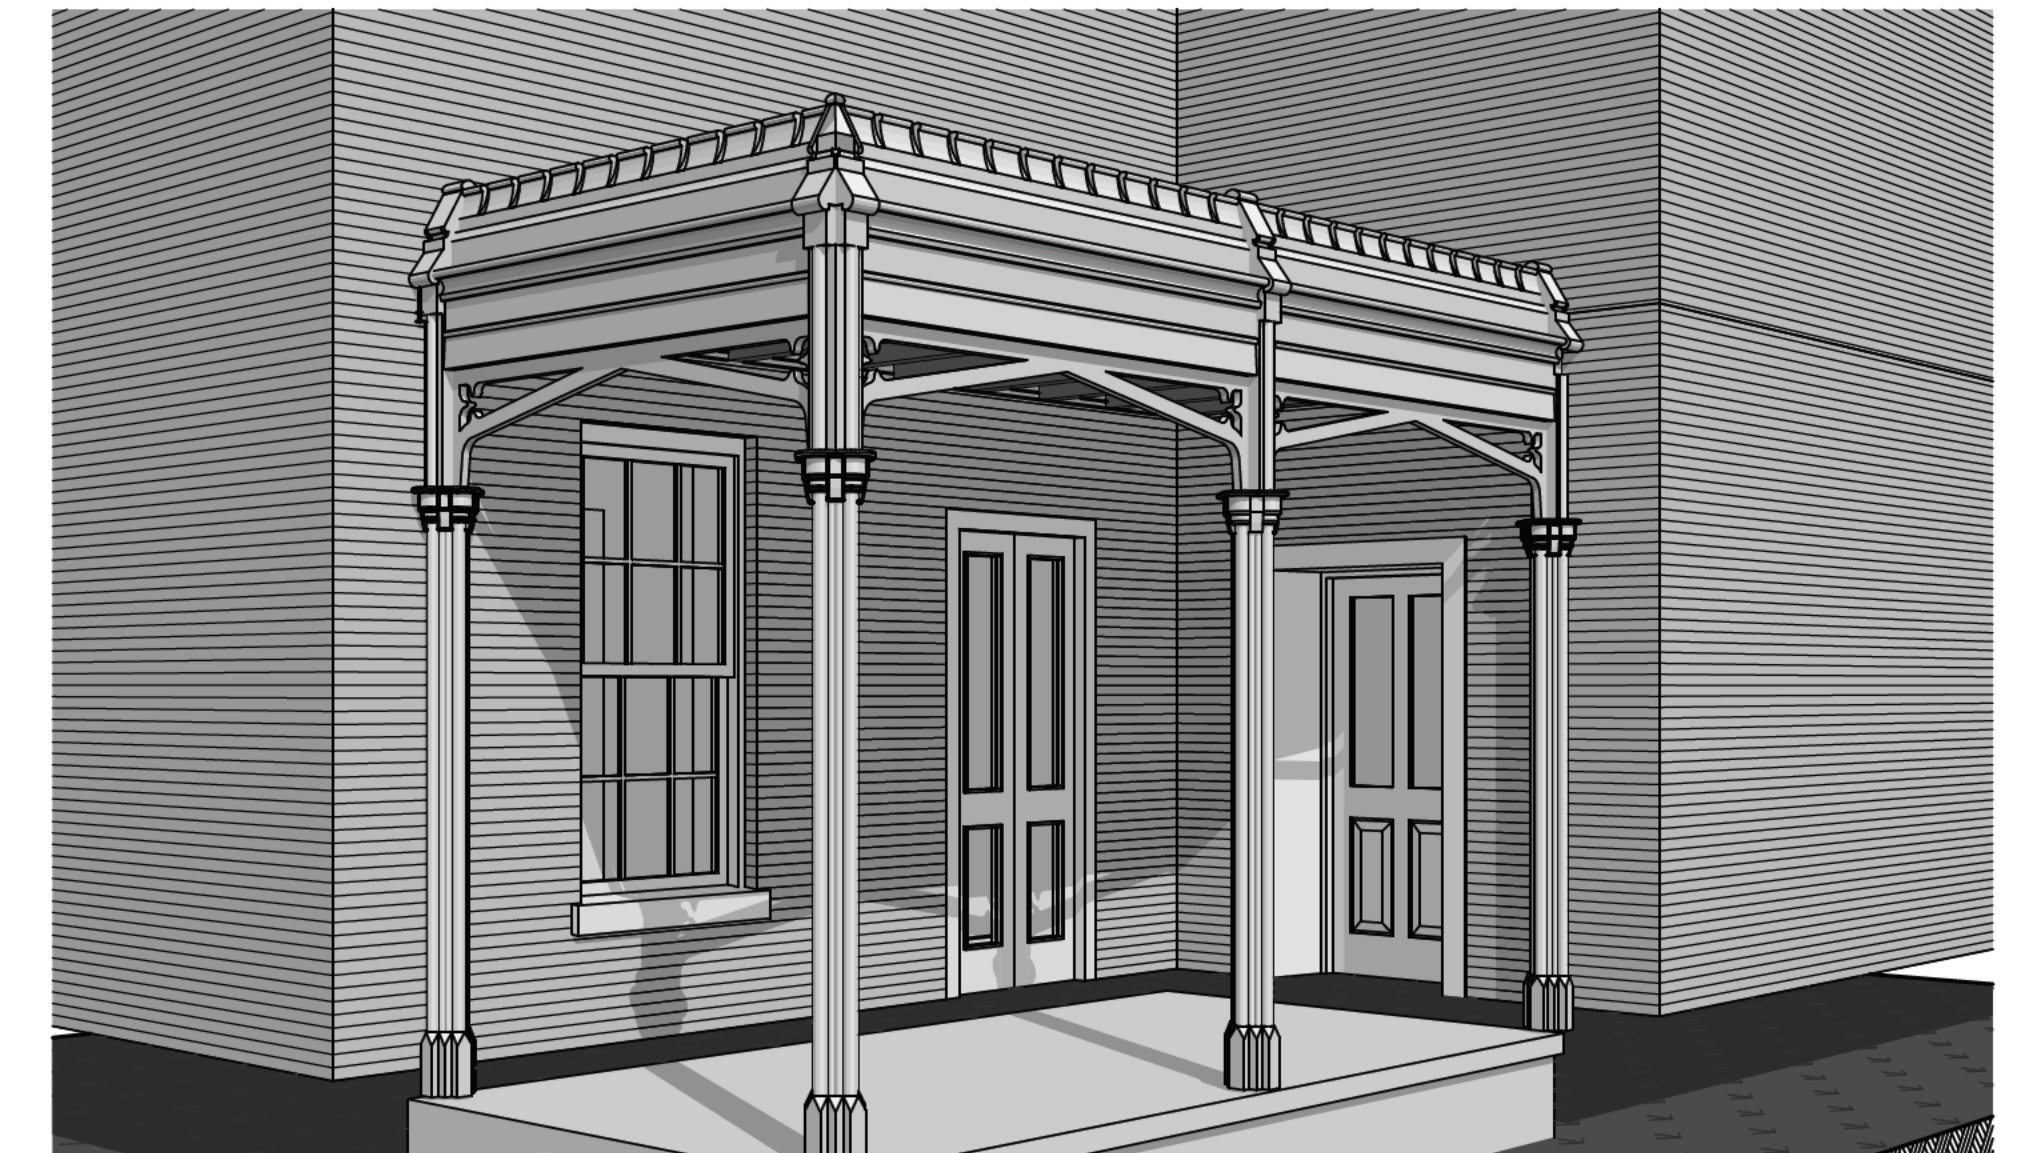

SOUTH-EAST PERSPECTIVE OF VERANDAH

SCALE: 3/8" = 1' 0"

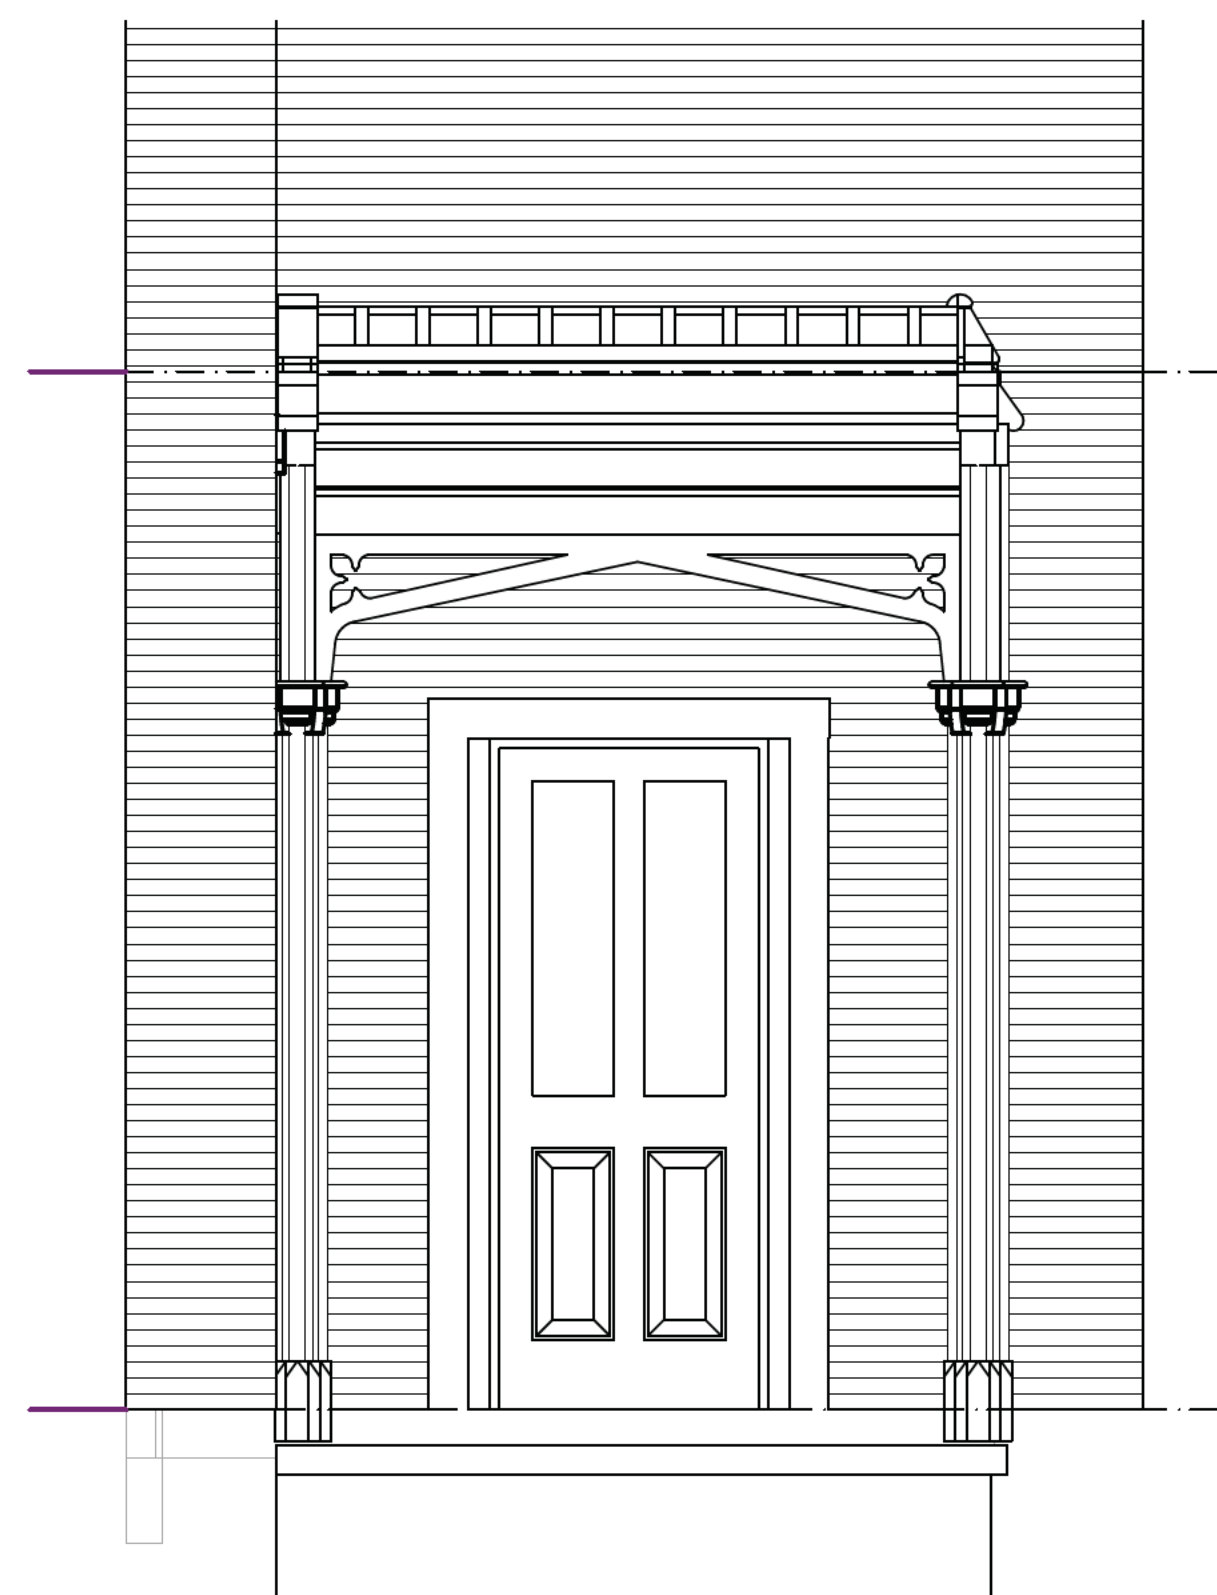


WEST ELEVATION OF VERANDAH

SCALE: 1/2" = 1' 0"



SOUTH ELEVATION OF VERANDAH

SCALE: 1/2" = 1' 0"

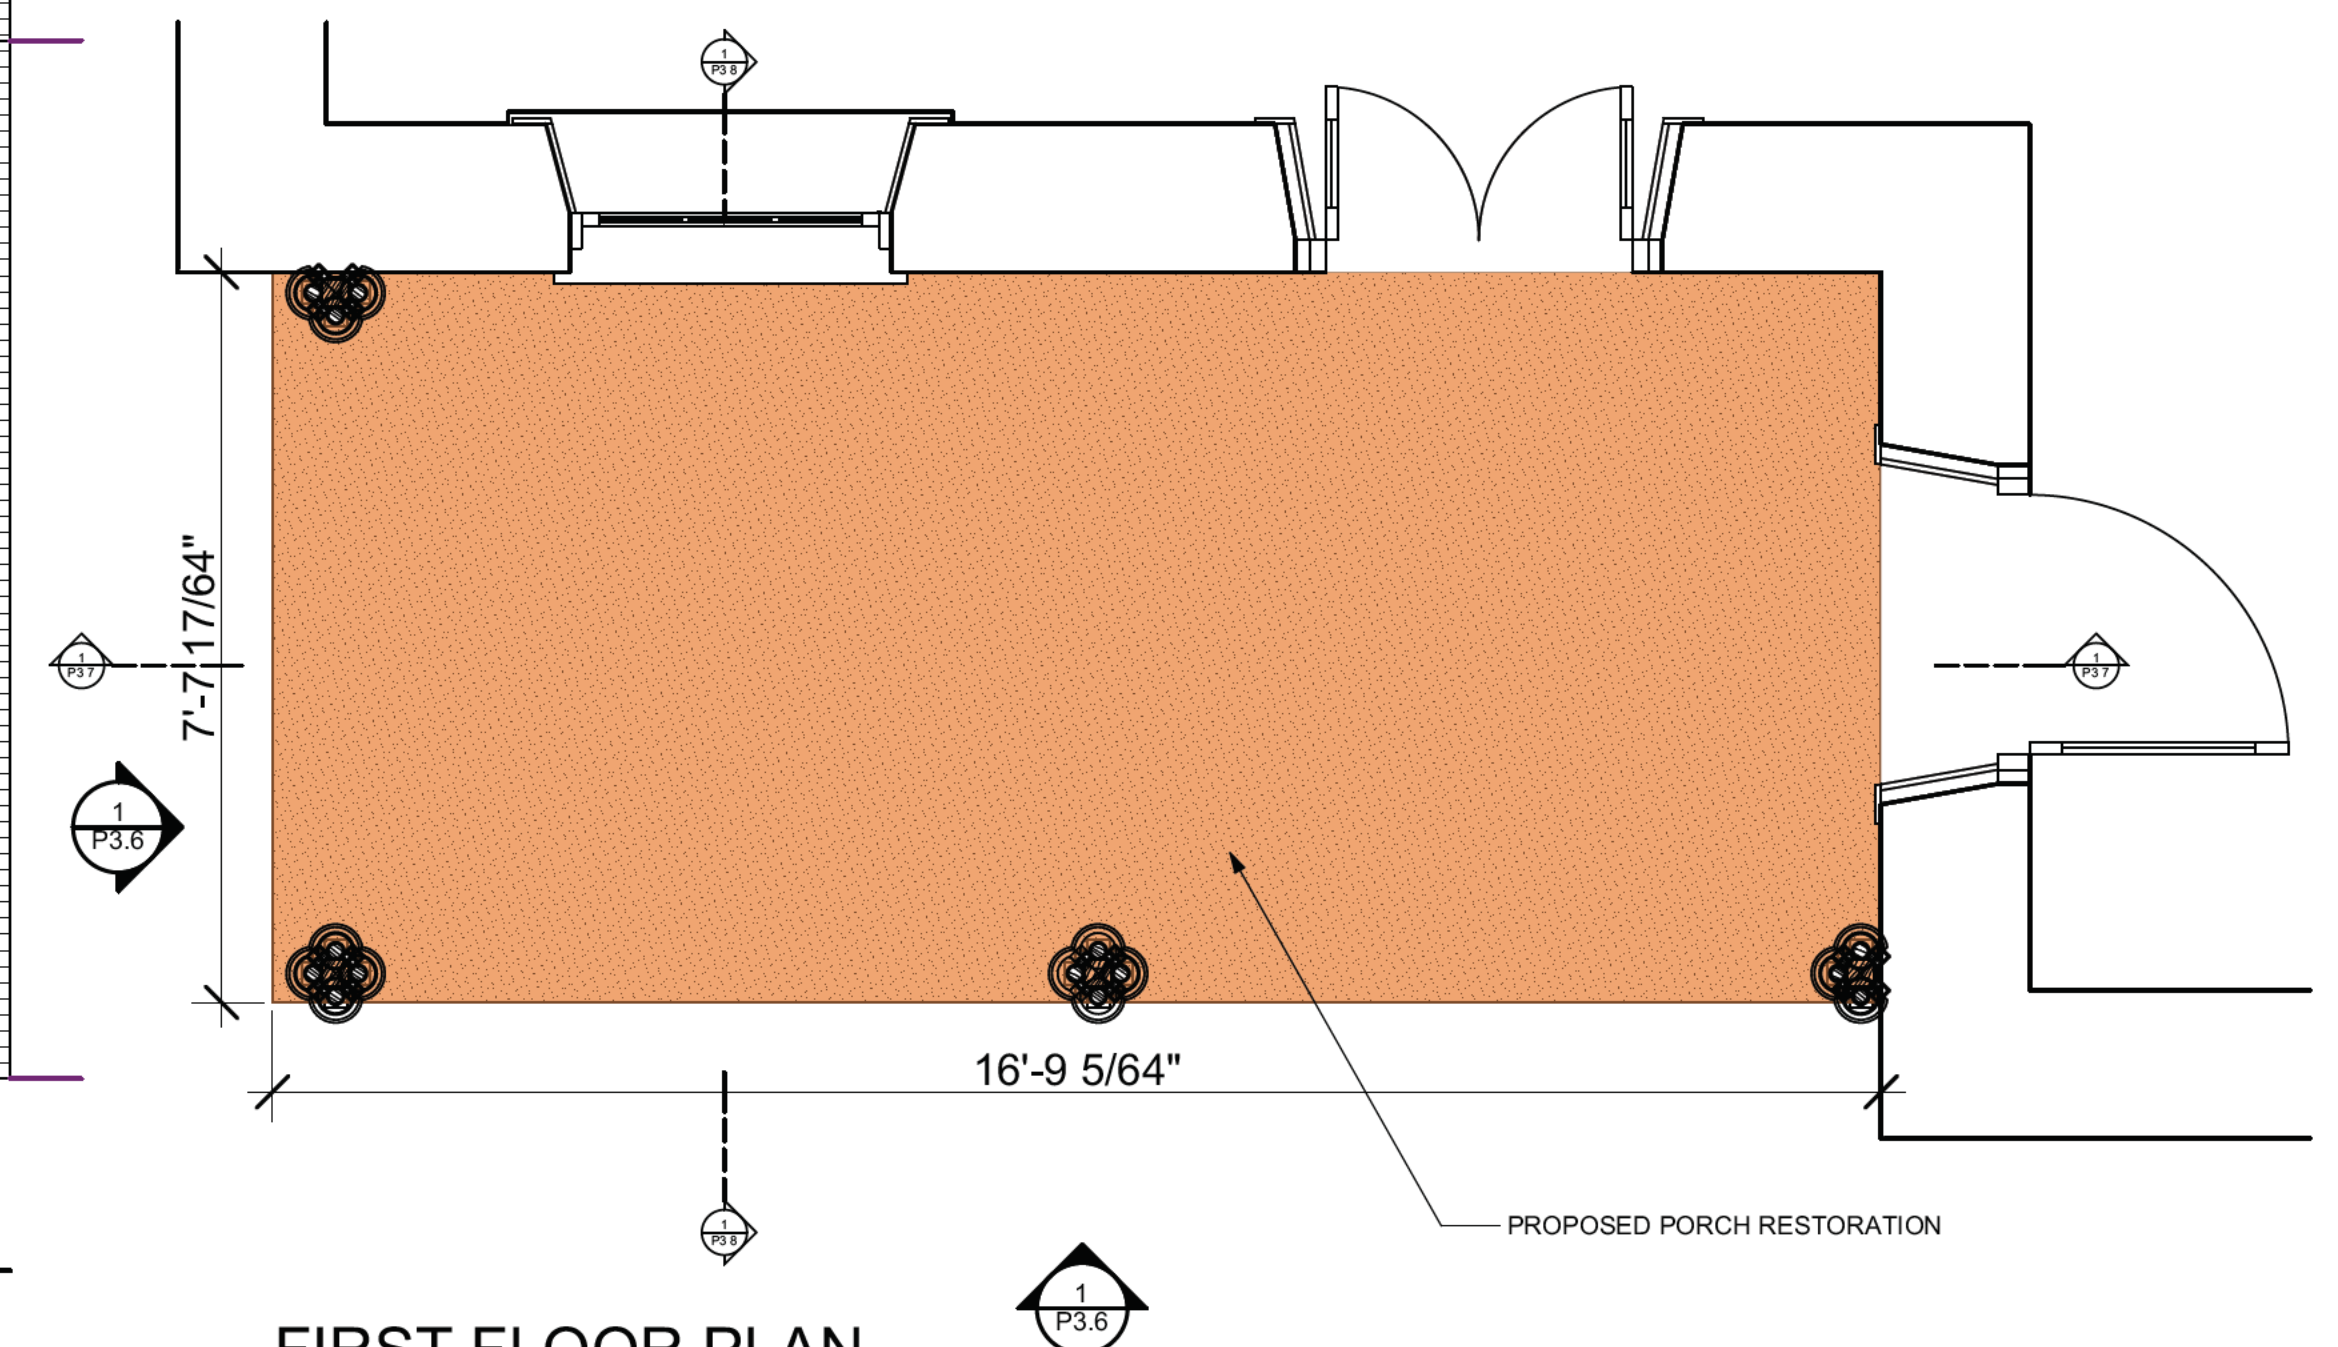

FIRST FLOOR PLAN

SCALE: 1/2" = 1' 0"

FIRST FLOOR PLAN & ELEVATIONS

KILTON COTTAGE


33 OAK AVENUE PARIS ONTARIO

CONTACT:
DWIGHT LANDER


W: (519) 756-6331 (9 TO 5)
E: dwight.lander@mmmc.on.ca

P3.6


2017-02-23

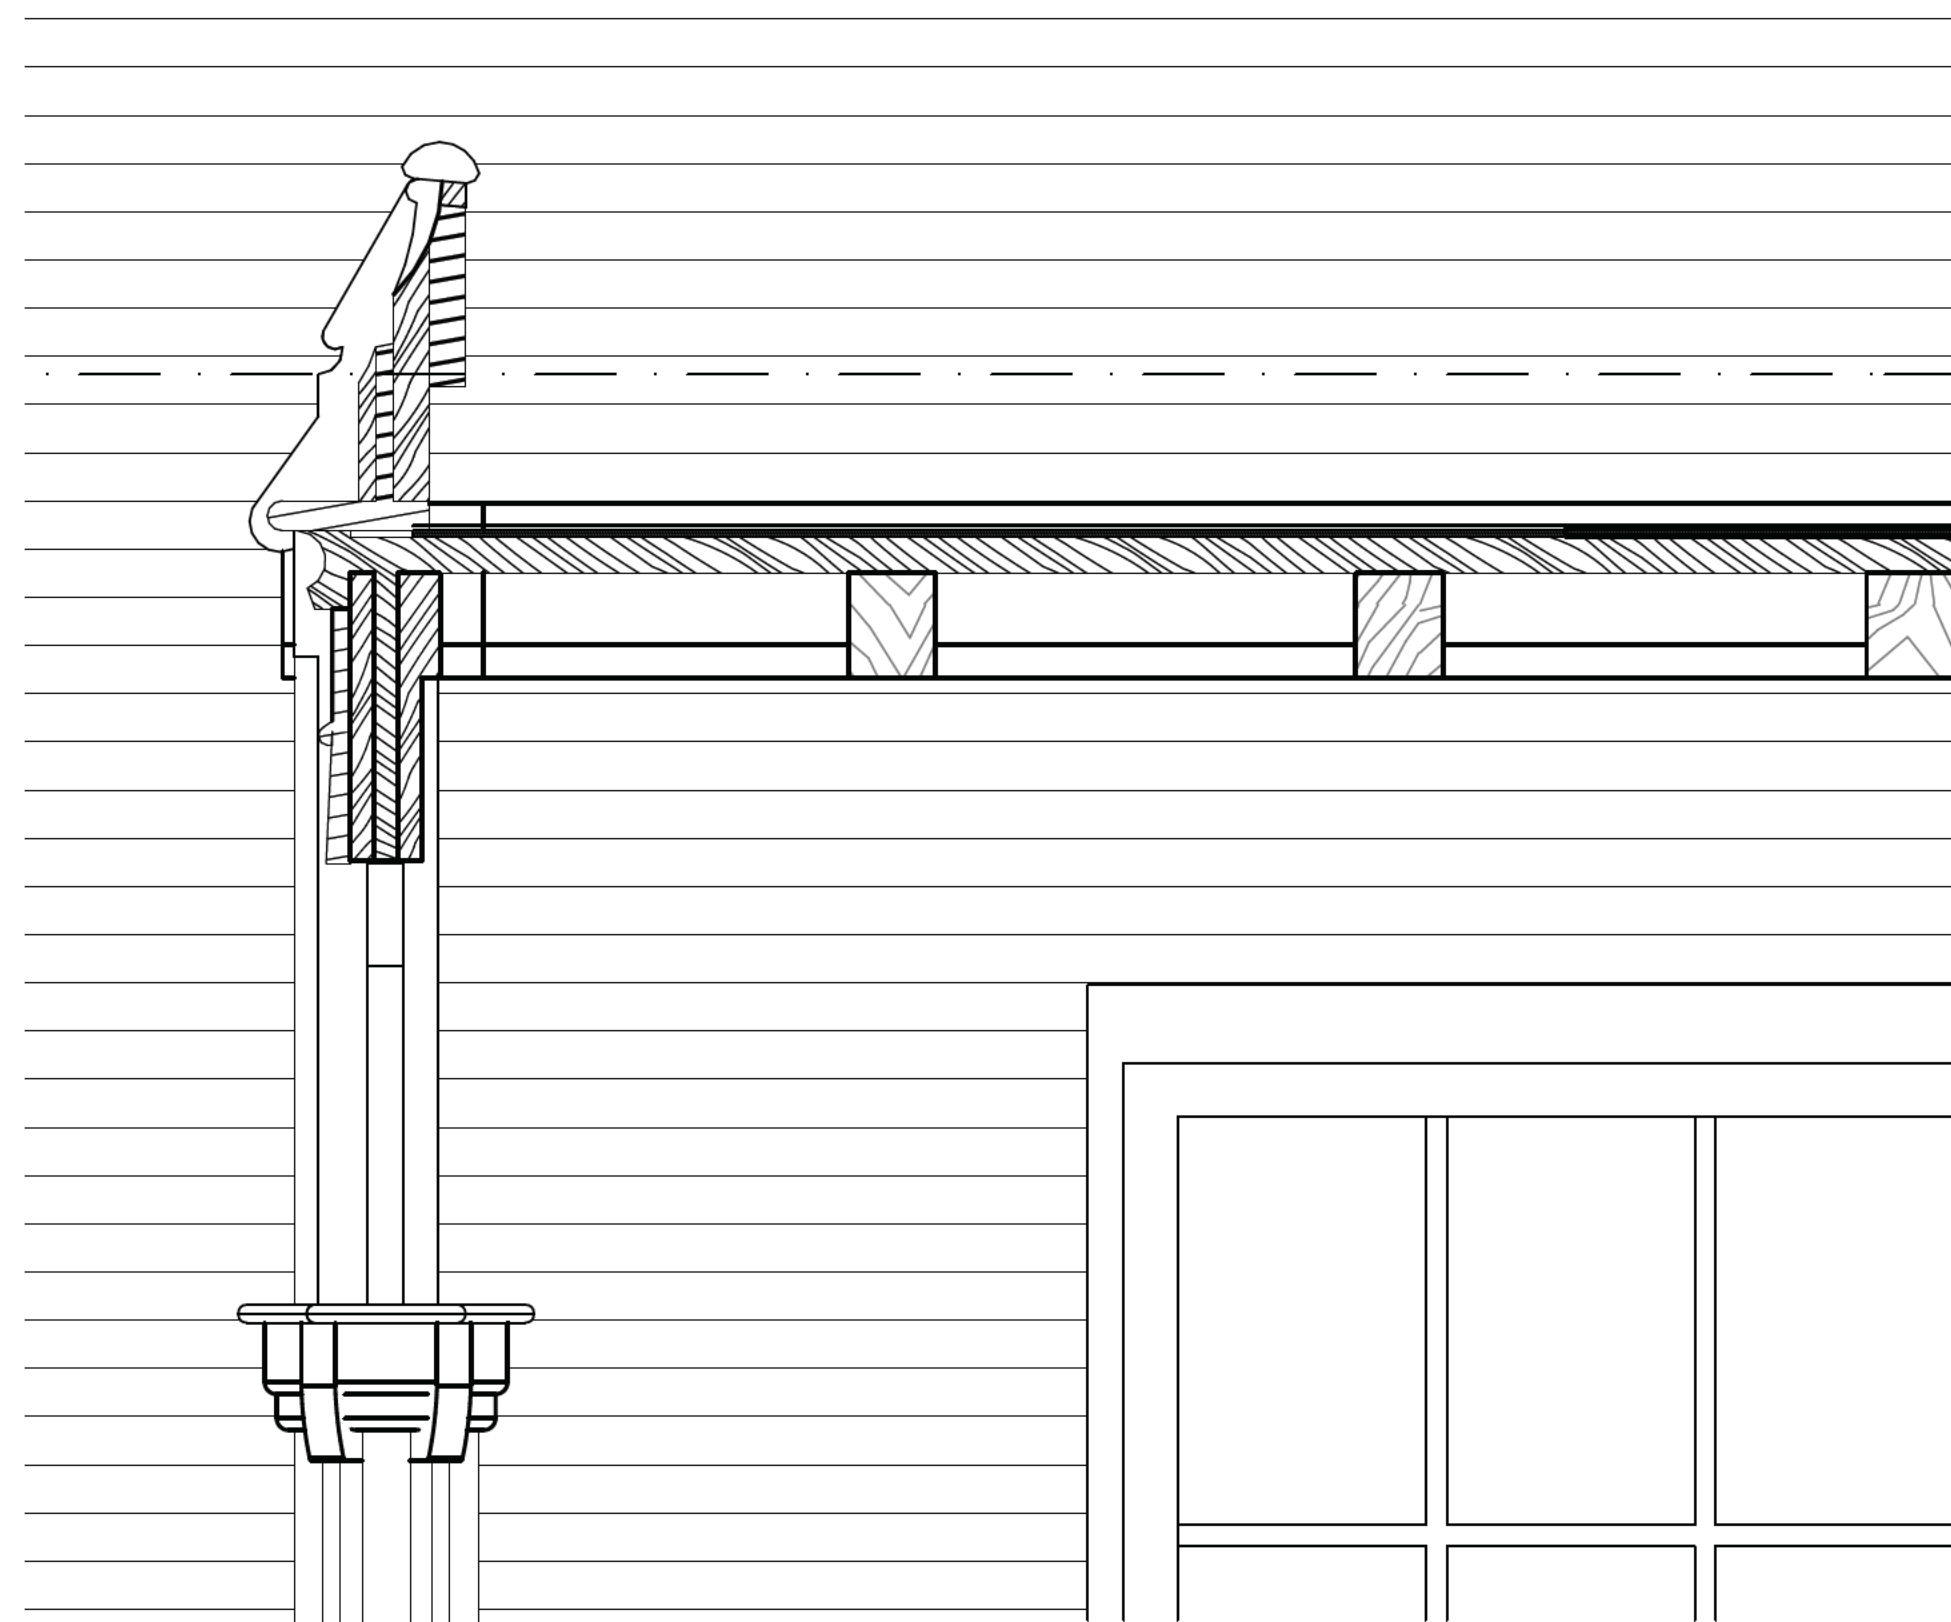


ENLARGED EAST-WEST SECTION
SCALE: 1 1/2" = 1' 0"

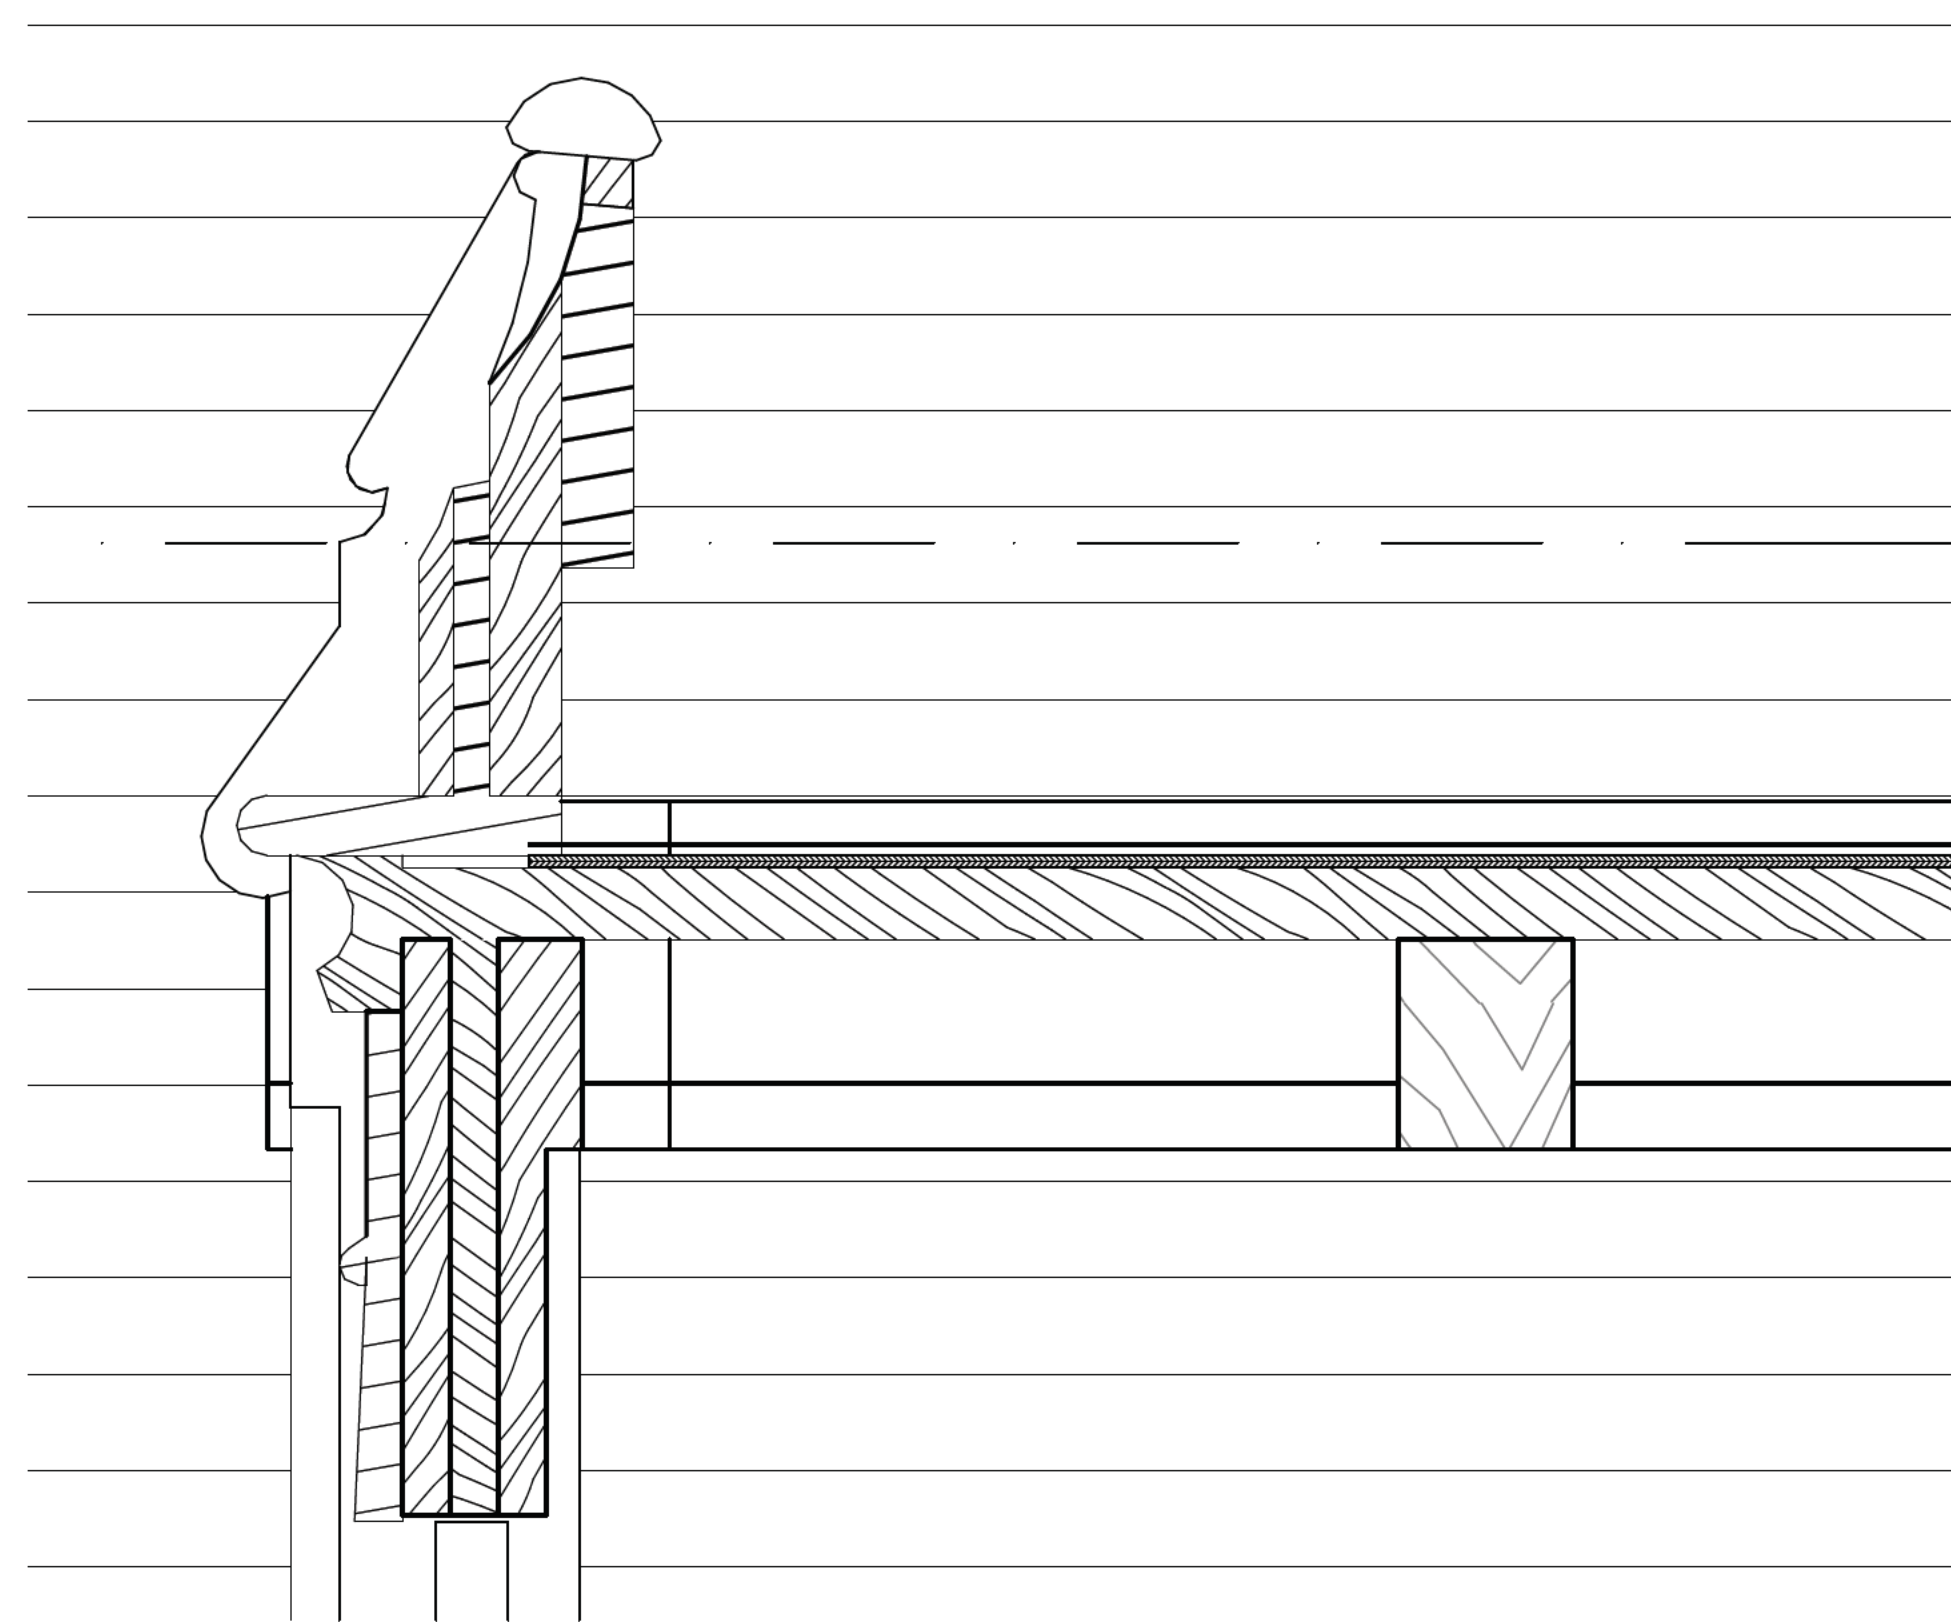

SECTION DETAIL @ WEST EDGE
SCALE: 3" = 1' 0"

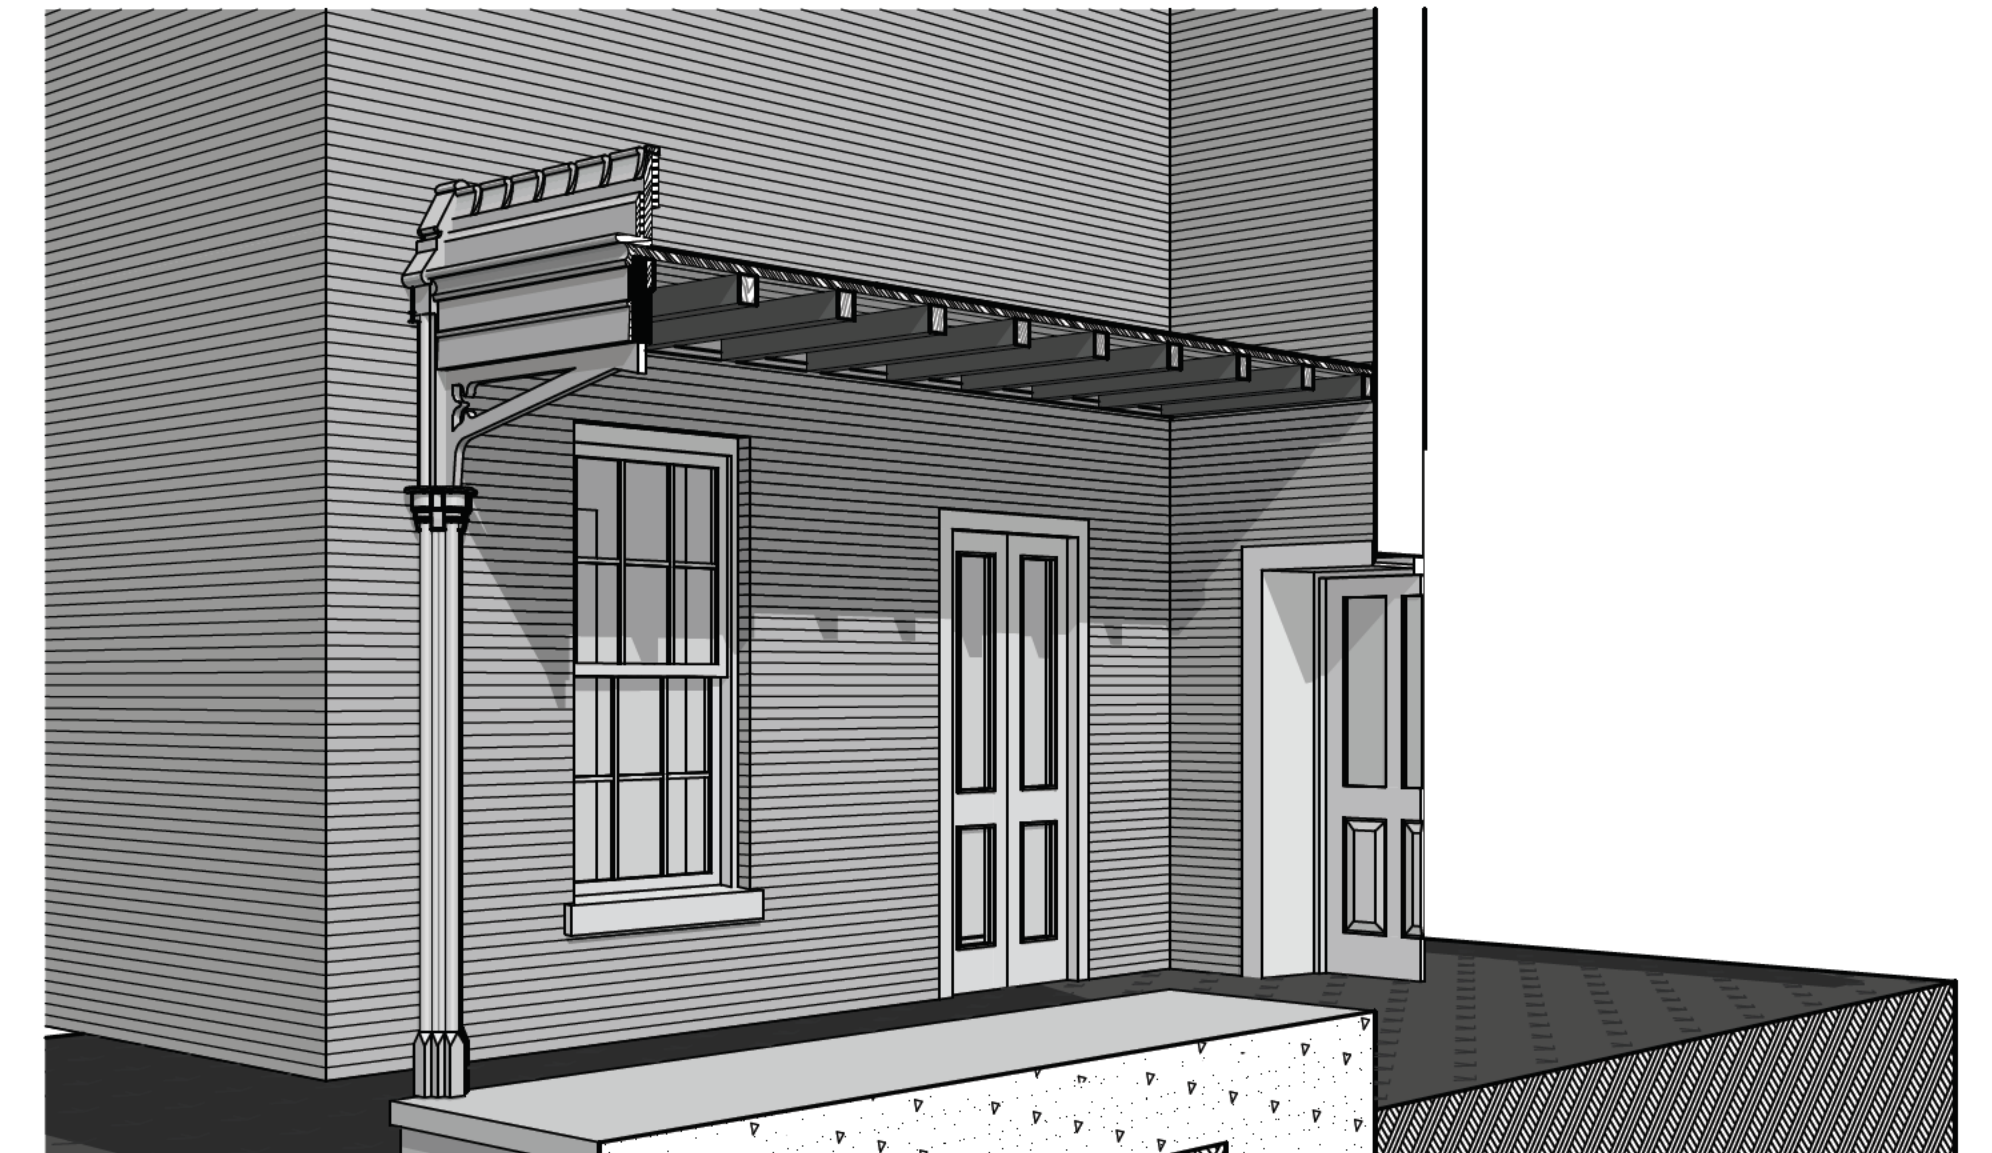


EAST-WEST SECTIONAL PERSPECTIVE OF VERANDAH
SCALE: 3/8" = 1' 0"

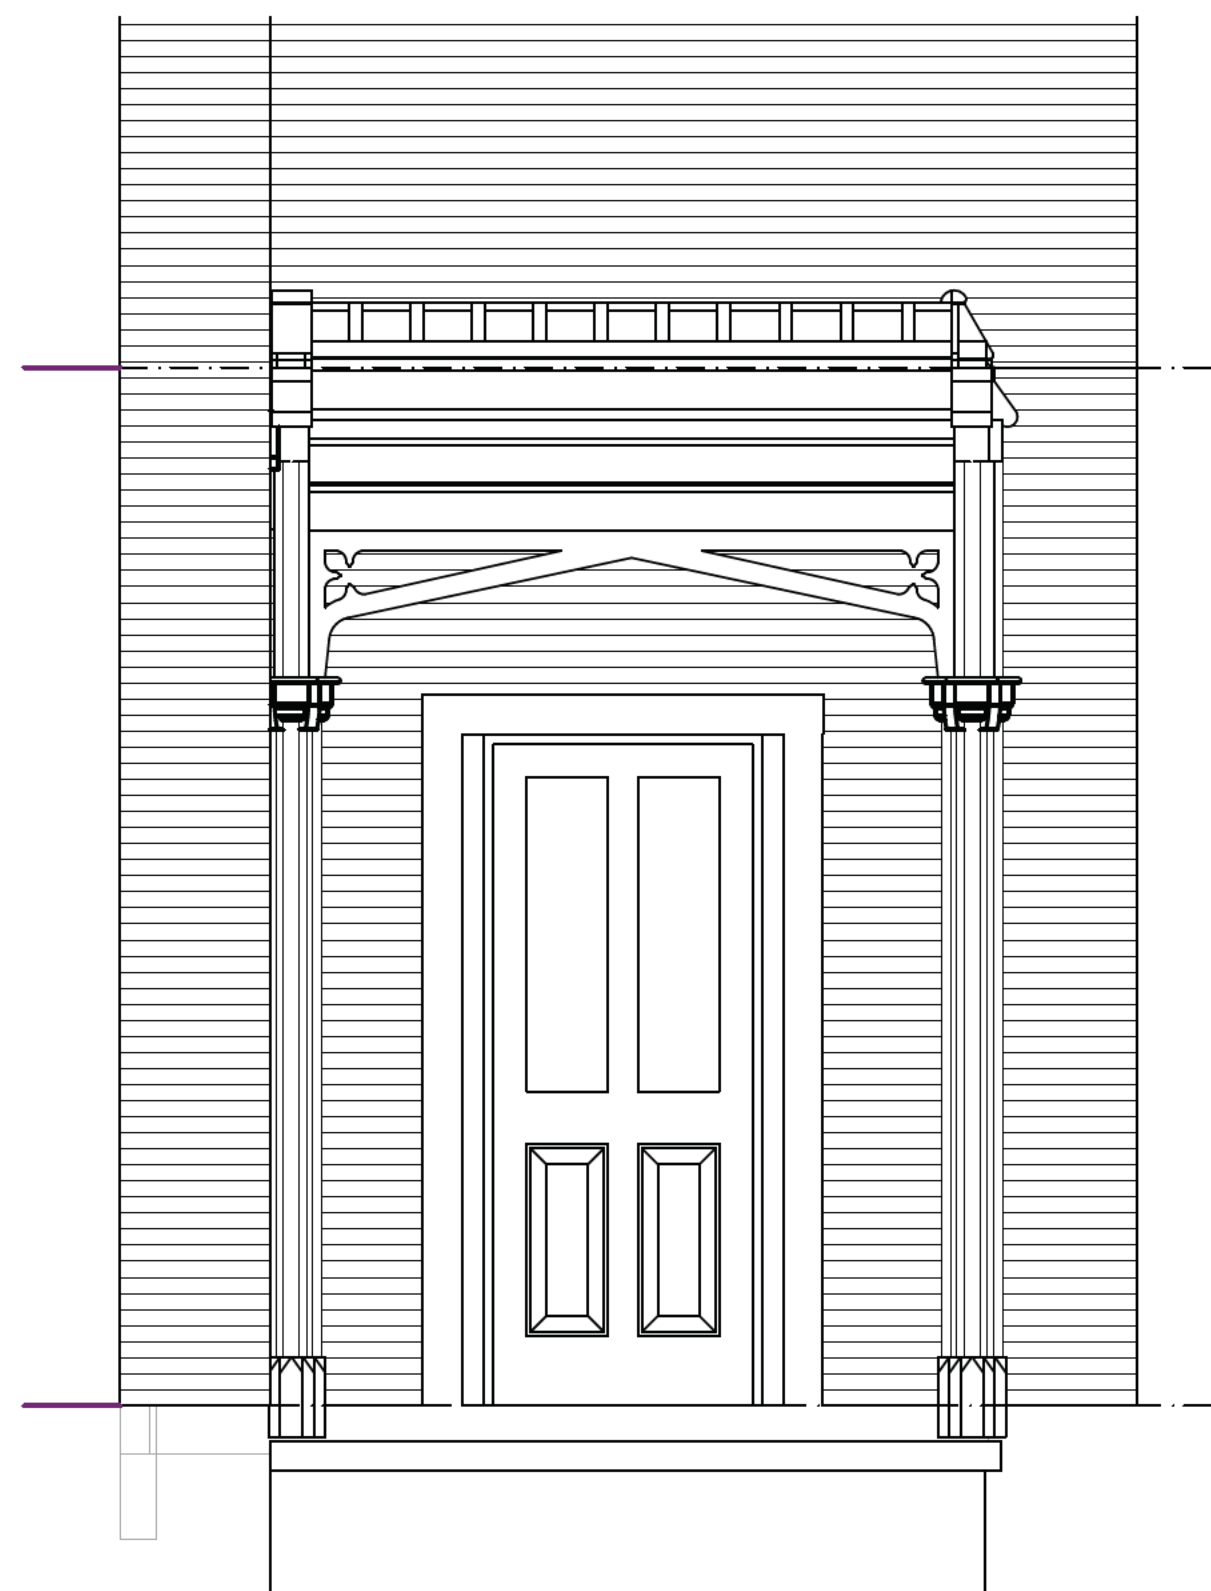

WEST ELEVATION OF VERANDAH
SCALE: 1/2" = 1' 0"



EAST-WEST SECTION OF VERANDAH
SCALE: 1/2" = 1' 0"

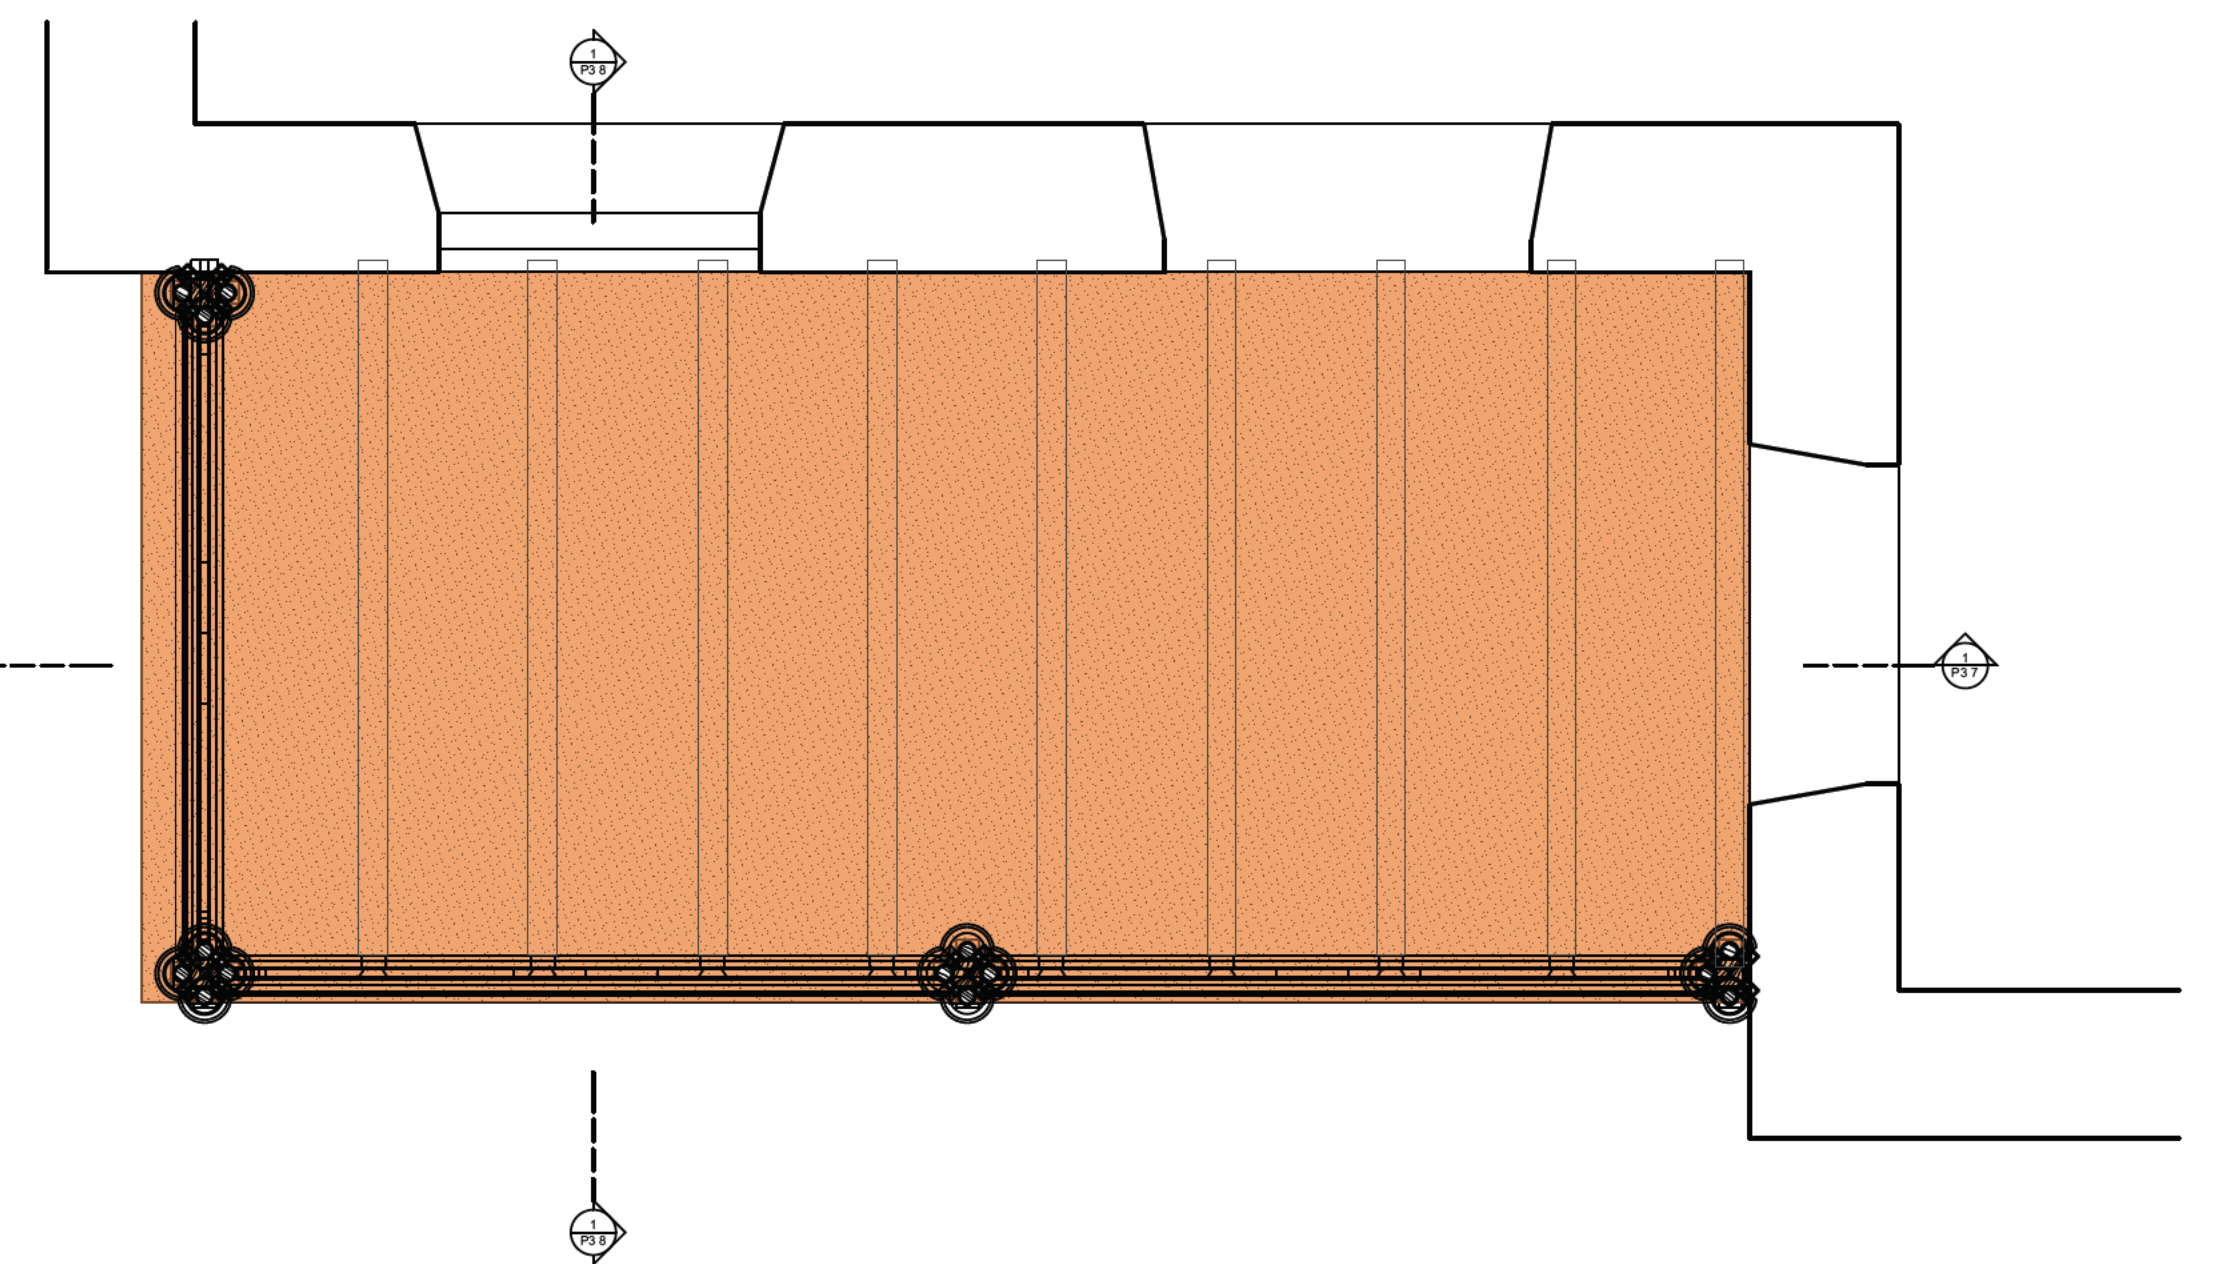


FIRST FLOOR REFLECTED CEILING PLAN
SCALE: 1/2" = 1' 0"

STRUCTURAL PLAN & SECTIONS


KILTON COTTAGE

33 OAK AVENUE PARIS ONTARIO


CONTACT:
DWIGHT LANDER
W: (519) 756-6331 (9 TO 5)
E: dwight.lander@mmmc.on.ca

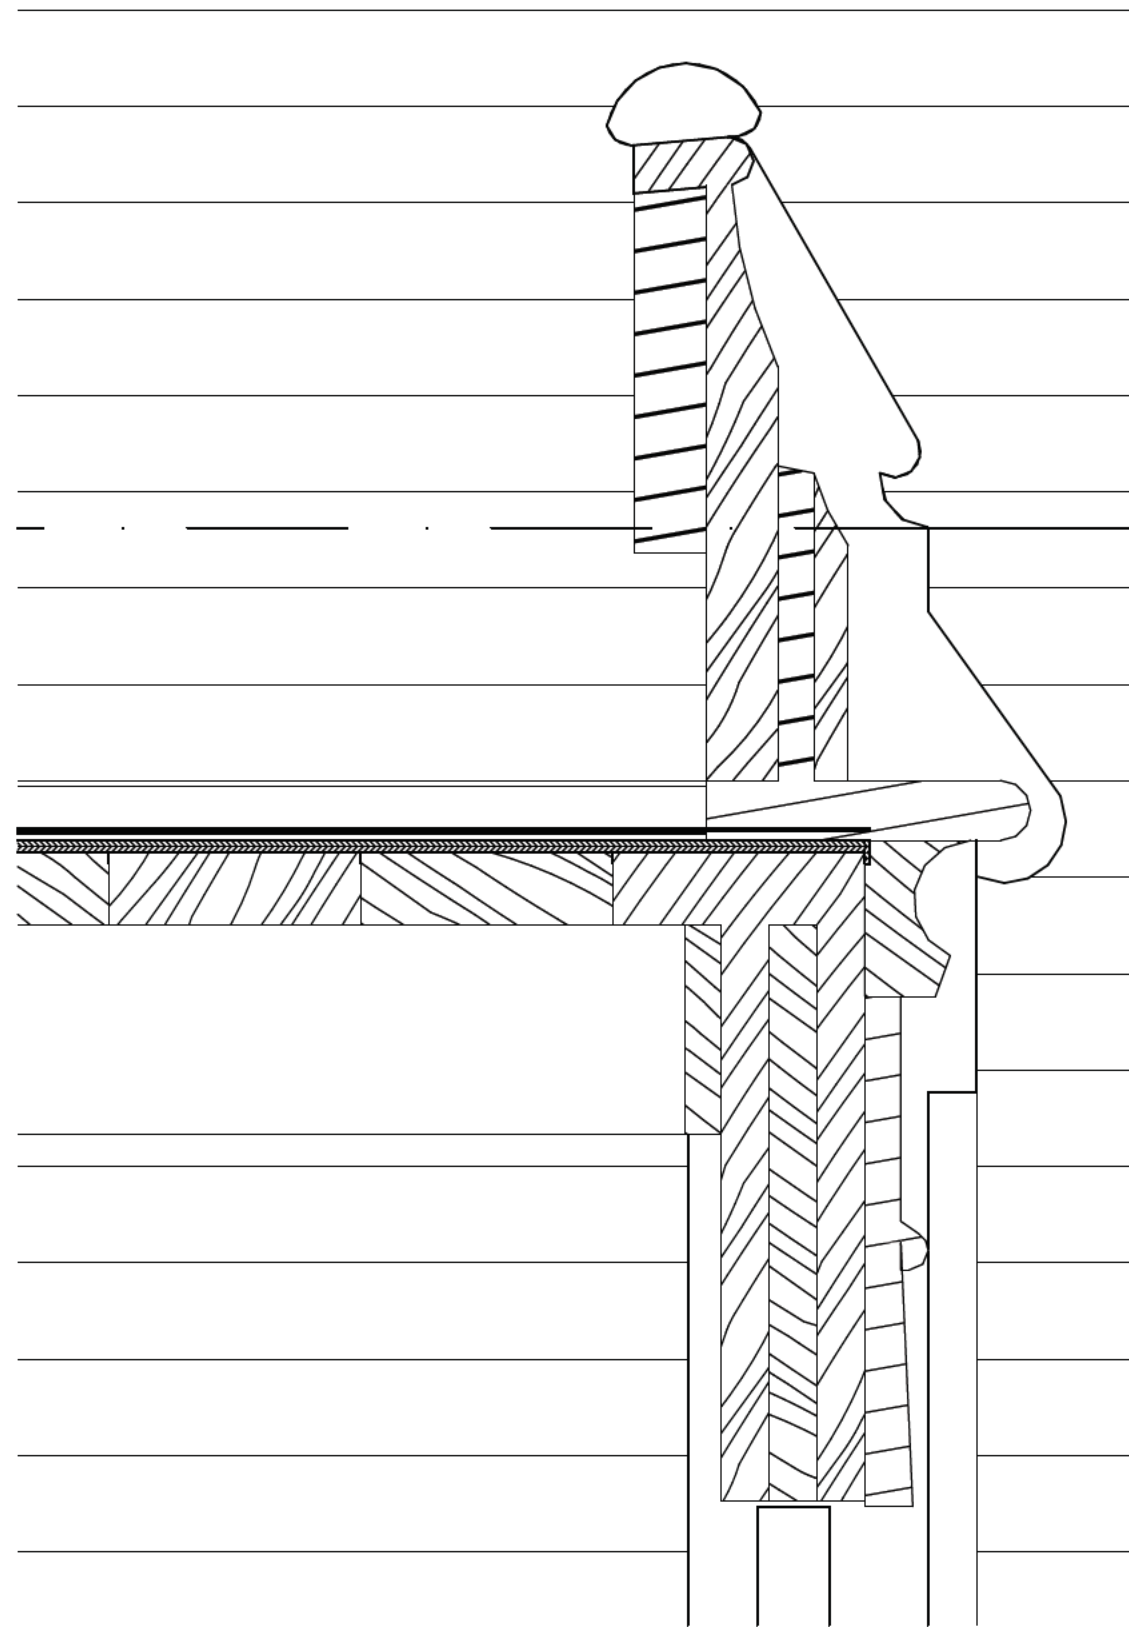


SECTION DETAIL @ SOUTH EDGE
SCALE: 3" = 1' 0"

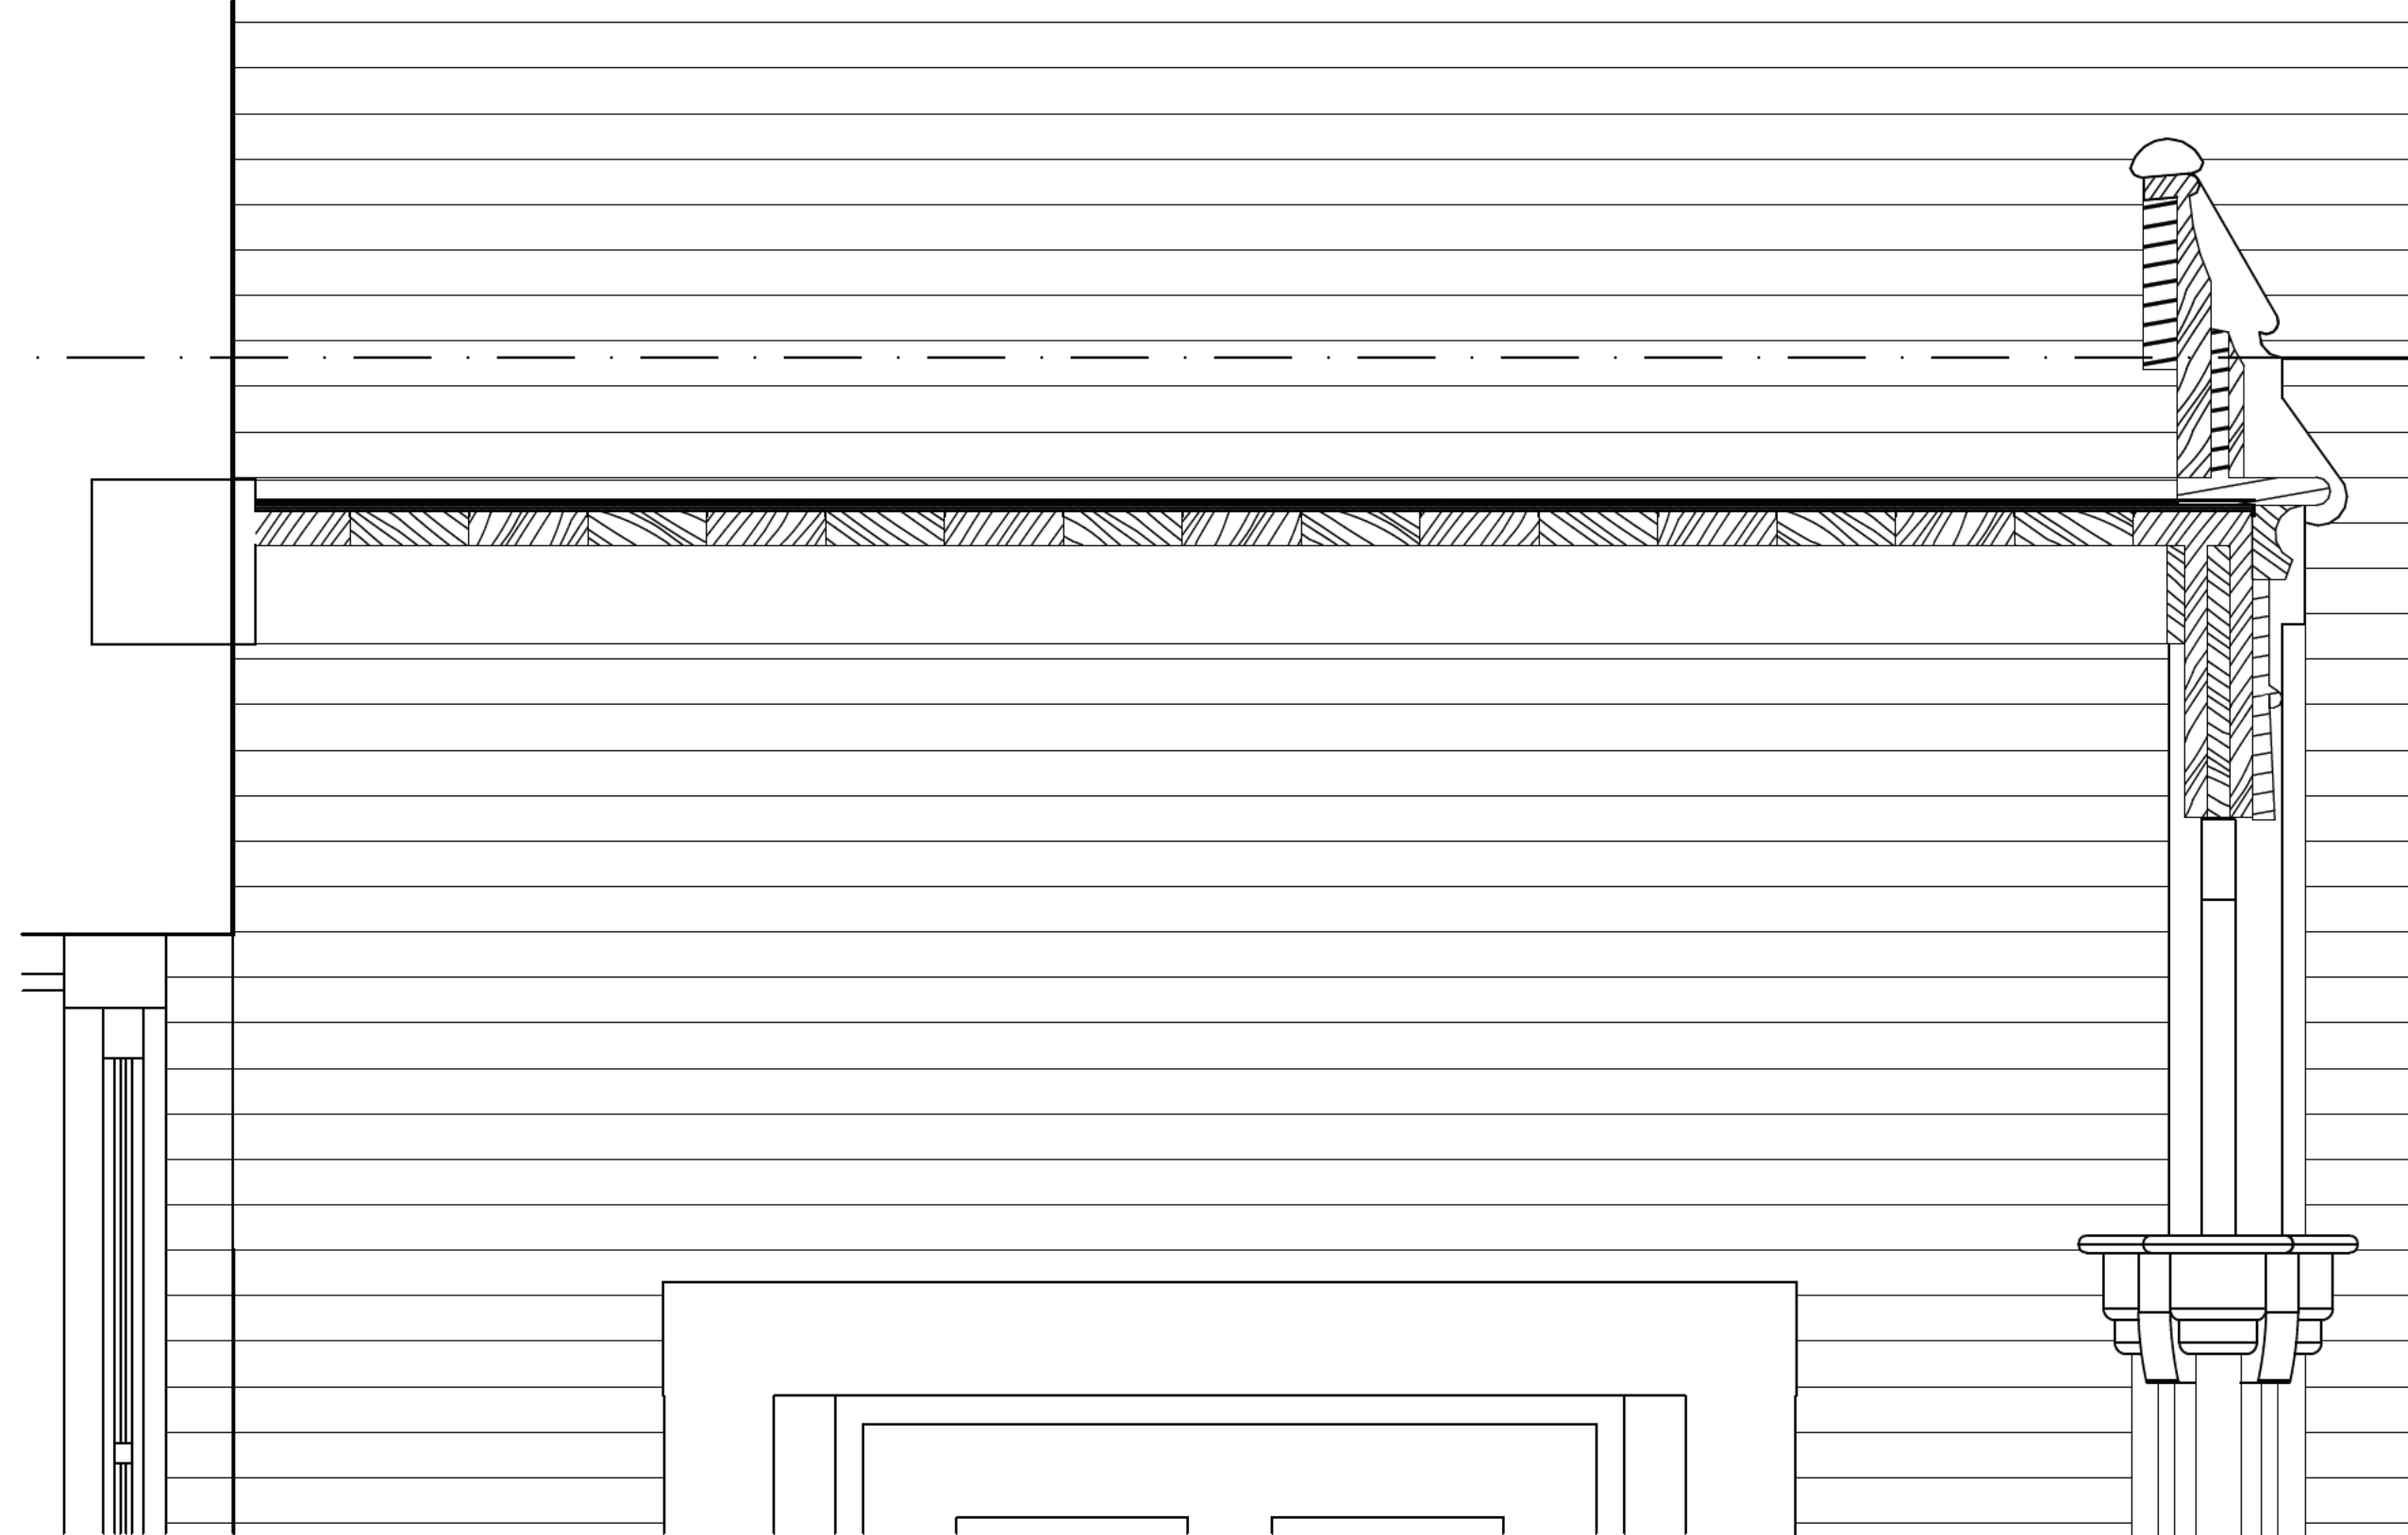

ENLARGED NORTH-SOUTH SECTION
SCALE: 1 1/2" = 1' 0"

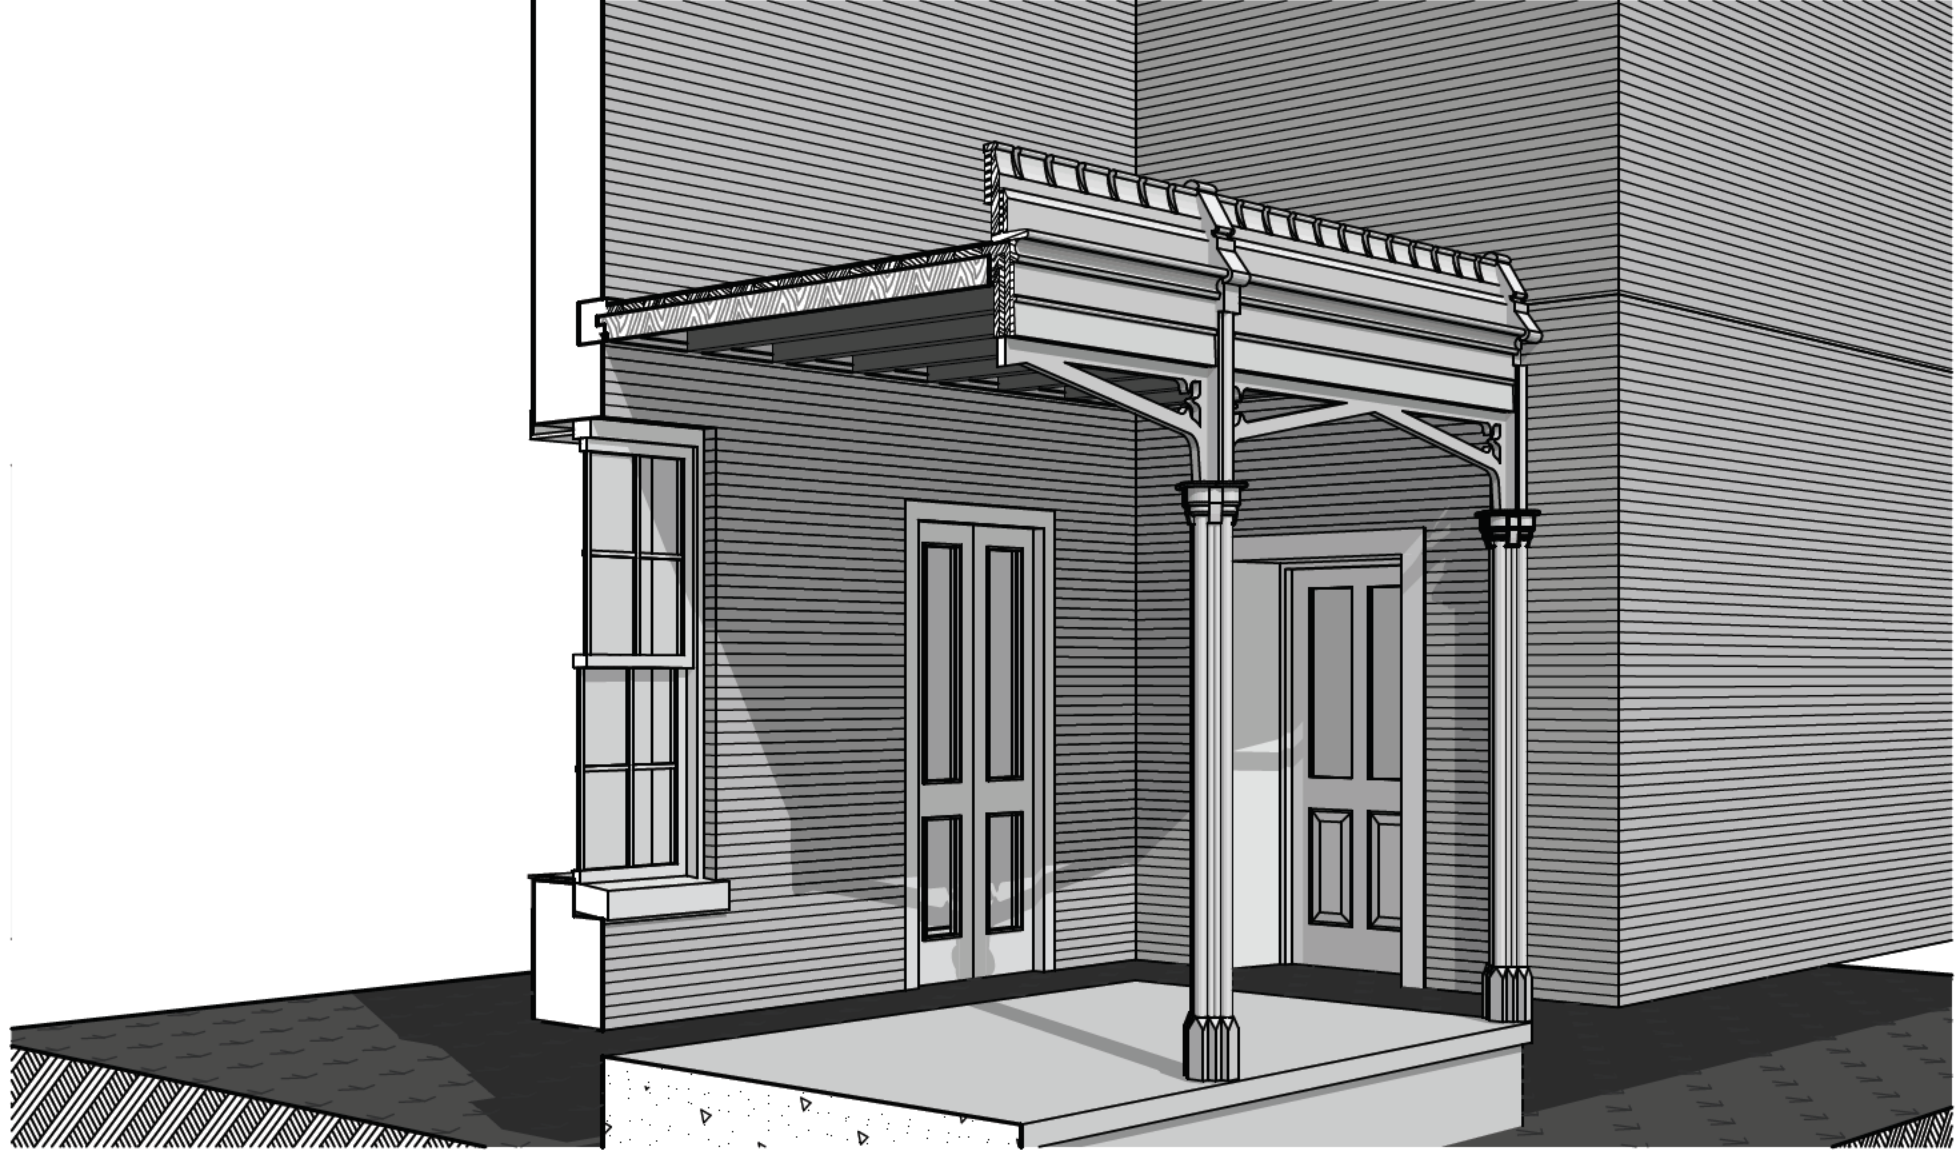


SE PERSP NS SECTION 2
SCALE: 3/8" = 1' 0"

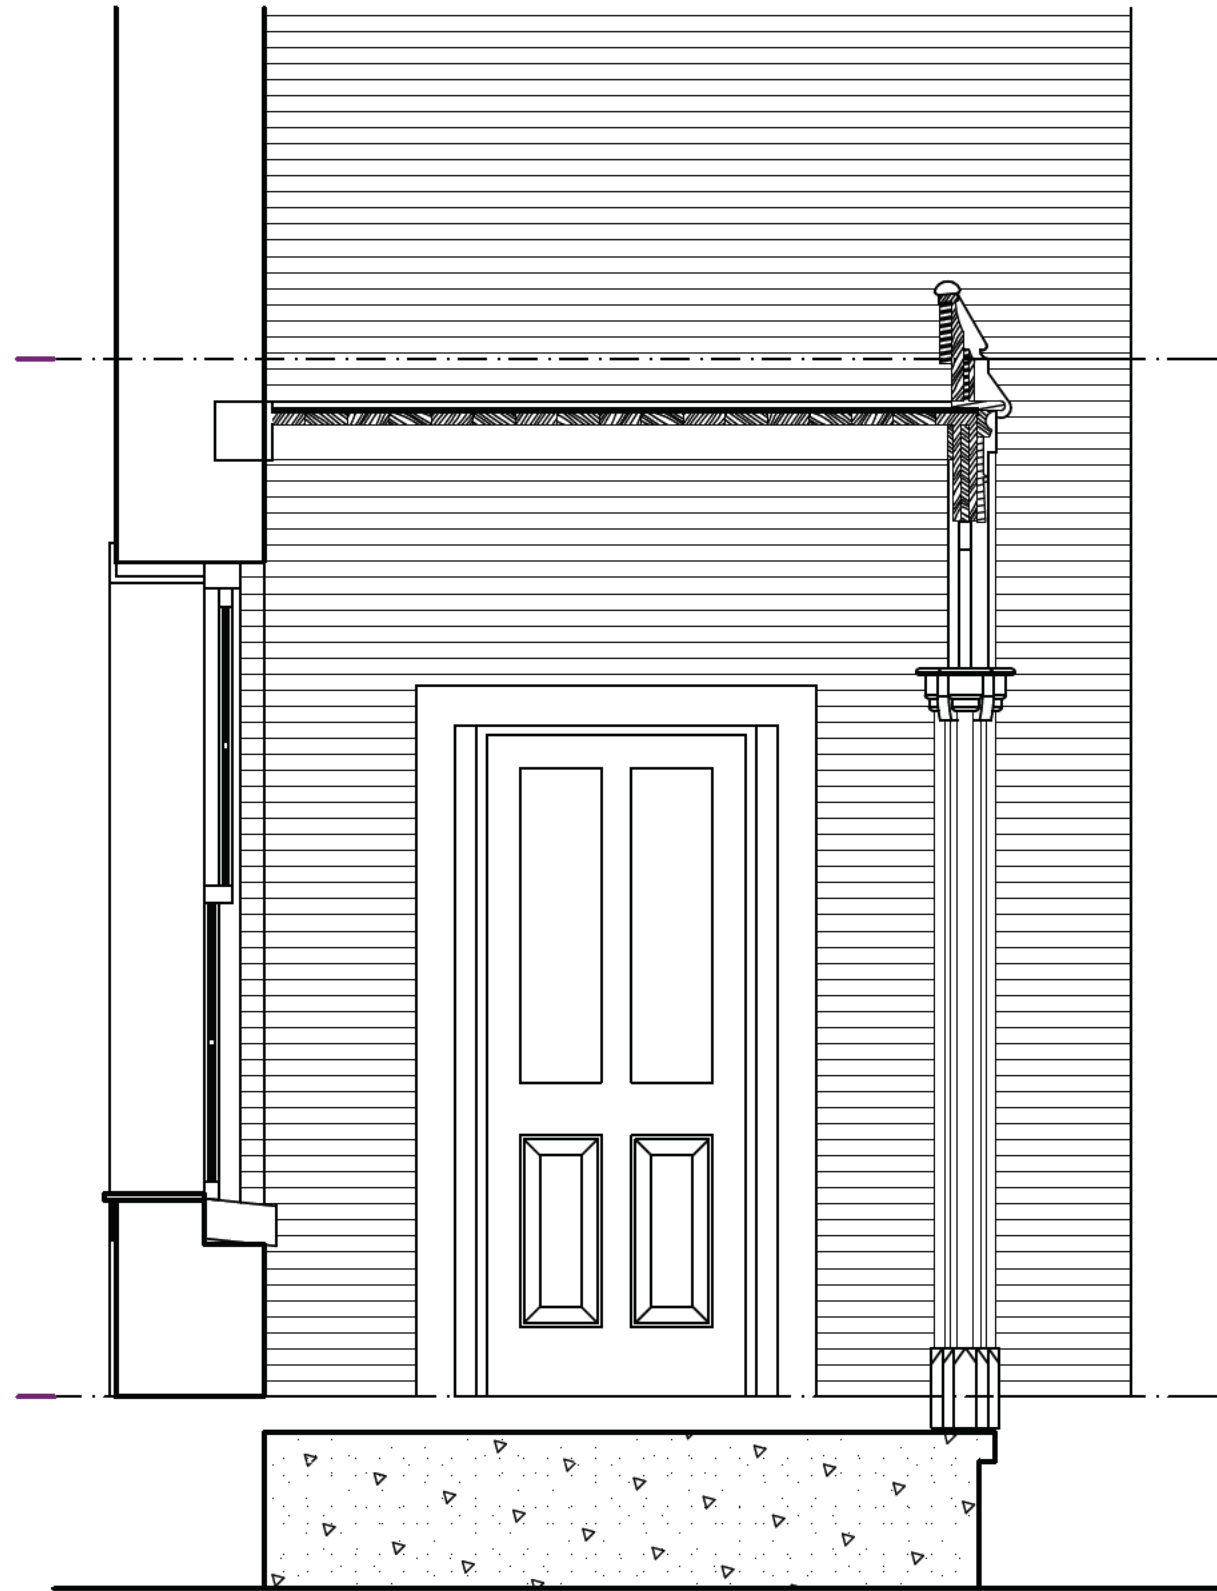

NORTH-SOUTH SECTION OF VERANDAH
SCALE: 1/2" = 1' 0"



SOUTH ELEVATION OF VERANDAH
SCALE: 1/2" = 1' 0"

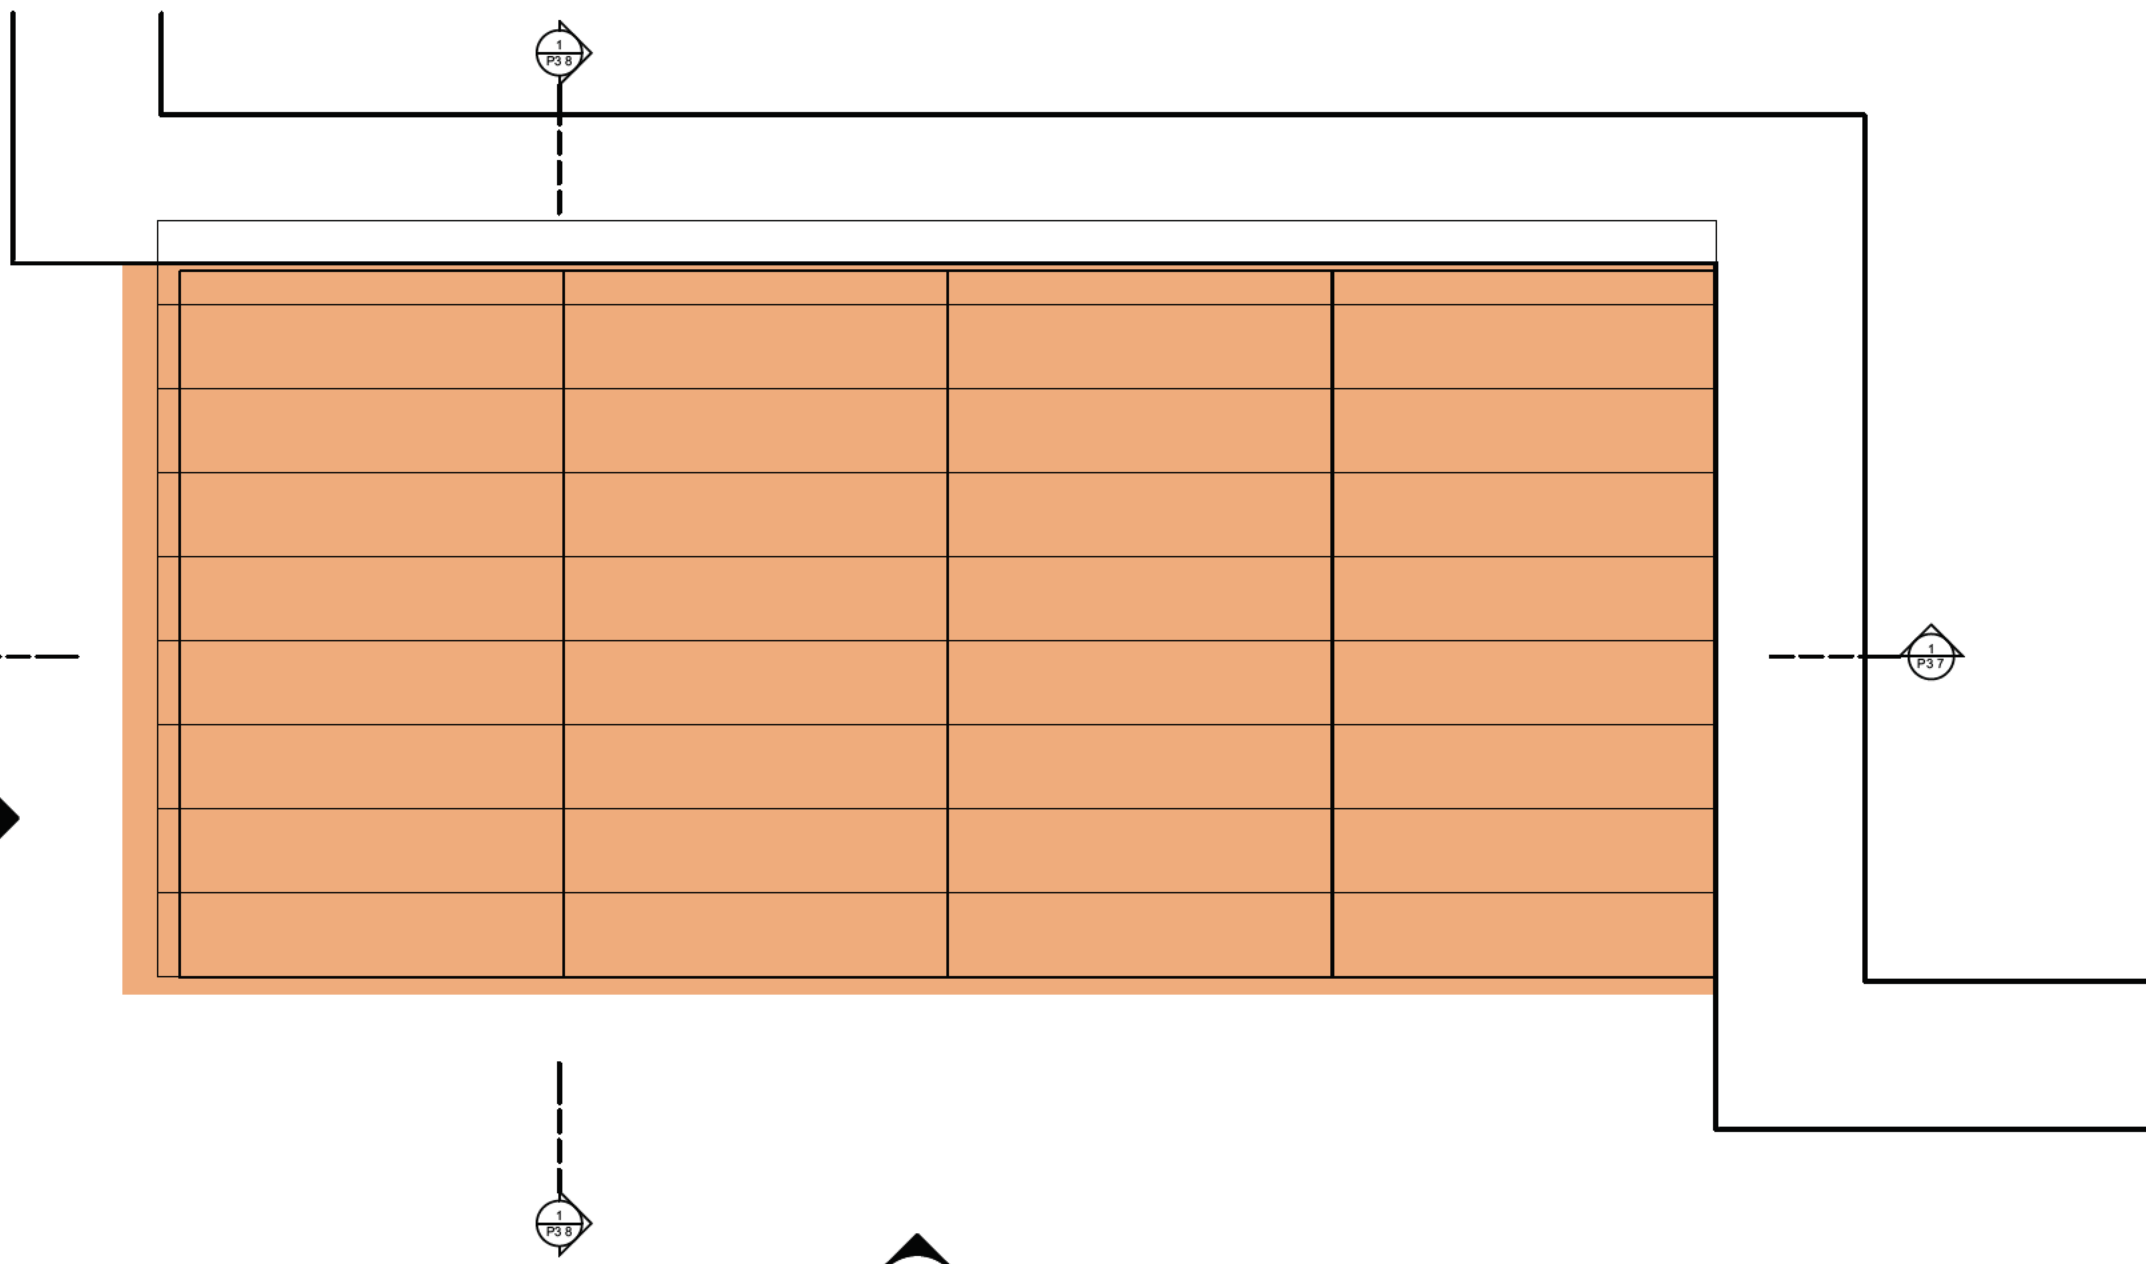

SECOND FLOOR - LOWER ROOF PLAN
SCALE: 1/2" = 1' 0"

SECOND FLOOR PLAN & SECTIONS

KILTON COTTAGE

33 OAK AVENUE PARIS ONTARIO

CONTACT:
DWIGHT LANDER
W: (519) 756-6331 (9 TO 5)
E: dwight.lander@mmmc.on.ca