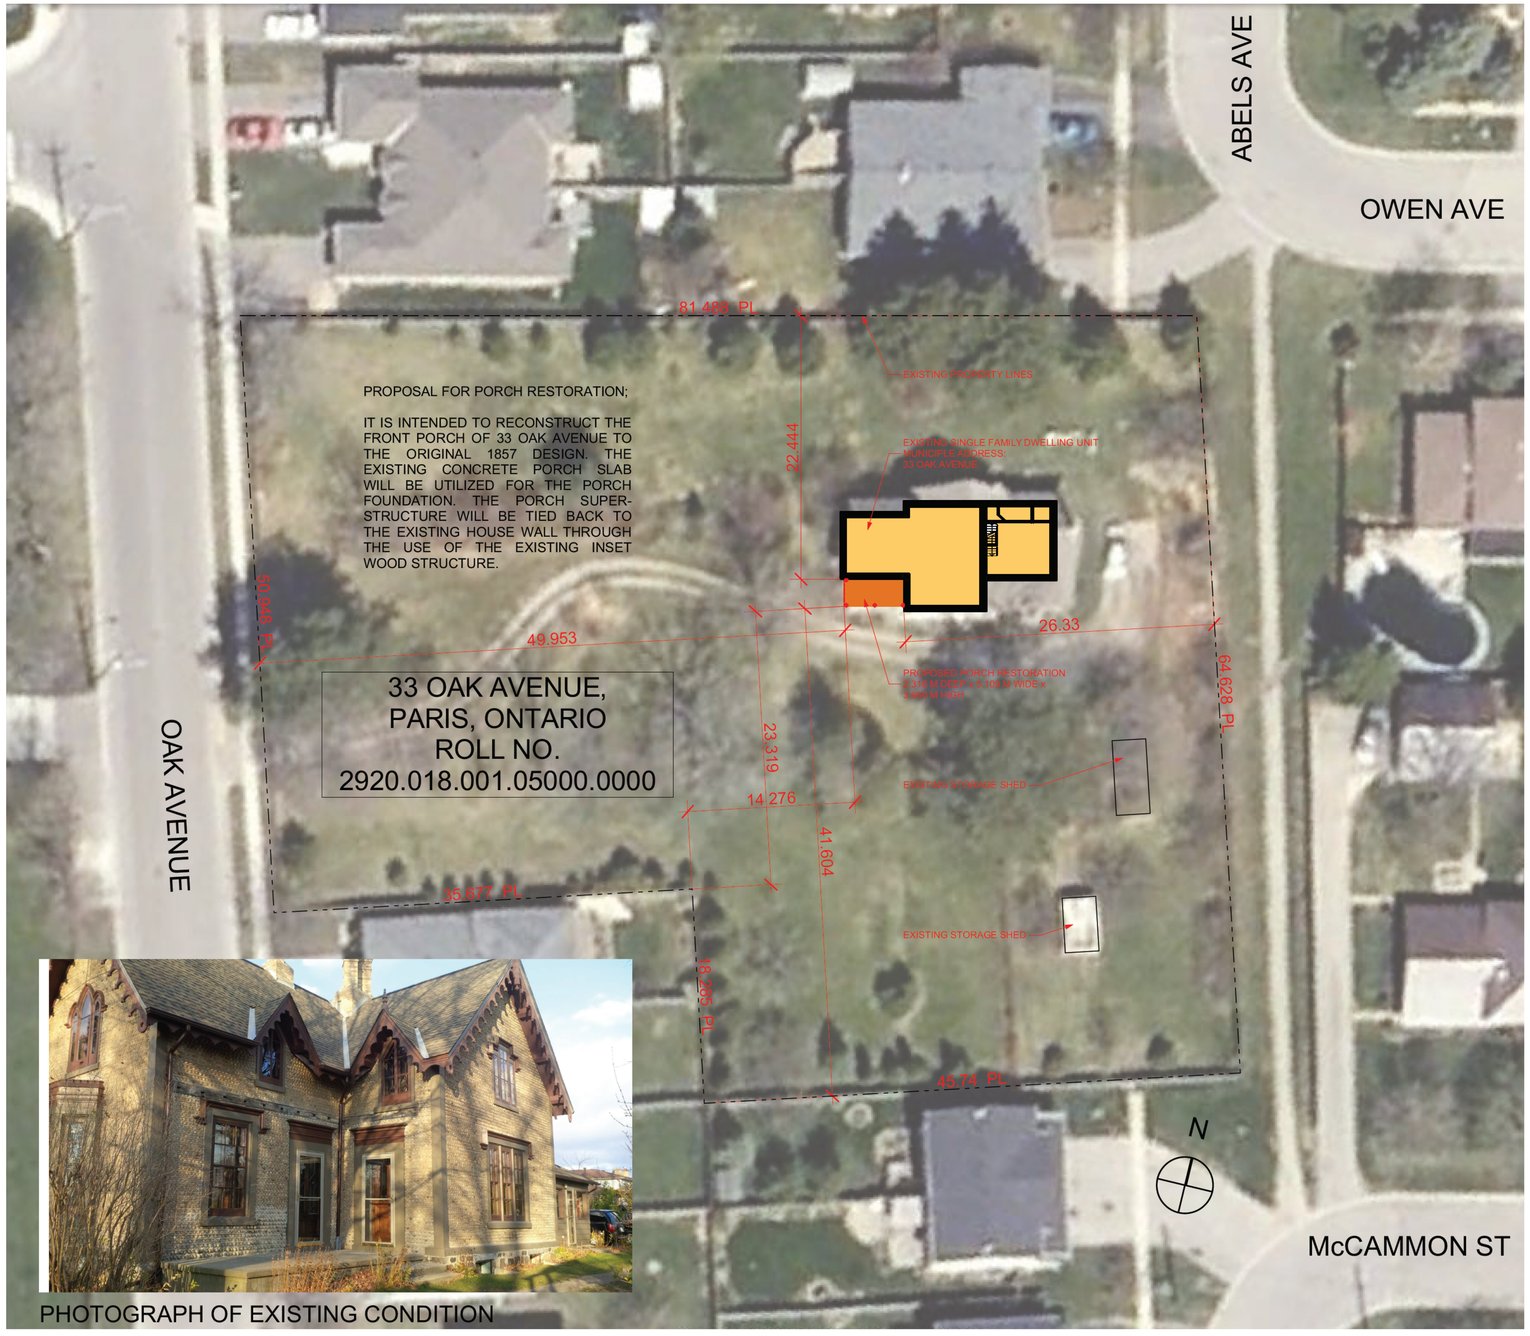

PHOTOGRAPH OF EXISTING CONDITION

SITE PLAN

SCALE: 1" = 20'

KILTON COTTAGE CIRCA 1900

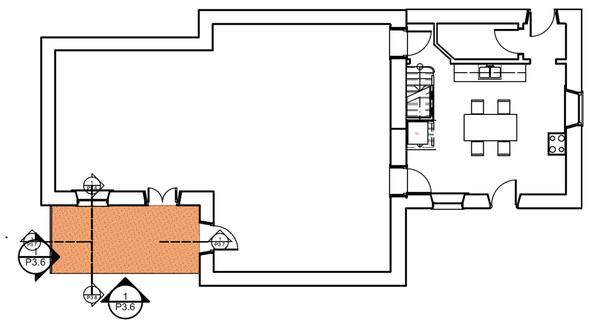

SITE & HOUSE PLAN

KILTON COTTAGE

33 OAK AVENUE PARIS ONTARIO

CONTACT:
DWIGHT LANDER
[redacted]
W: (519) 756-6331 (9 TO 5)
E: dwight.lander@mmmc.on.ca

P3.1

2017-02-23

KILTON COTTAGE CIRCA 1900

KILTON COTTAGE

33 OAK AVENUE PARIS ONTARIO

CONTACT:
DWIGHT LANDER
[redacted]
W: (519) 756-6331 (9 TO 5)
E: dwight.lander@mmmc.on.ca

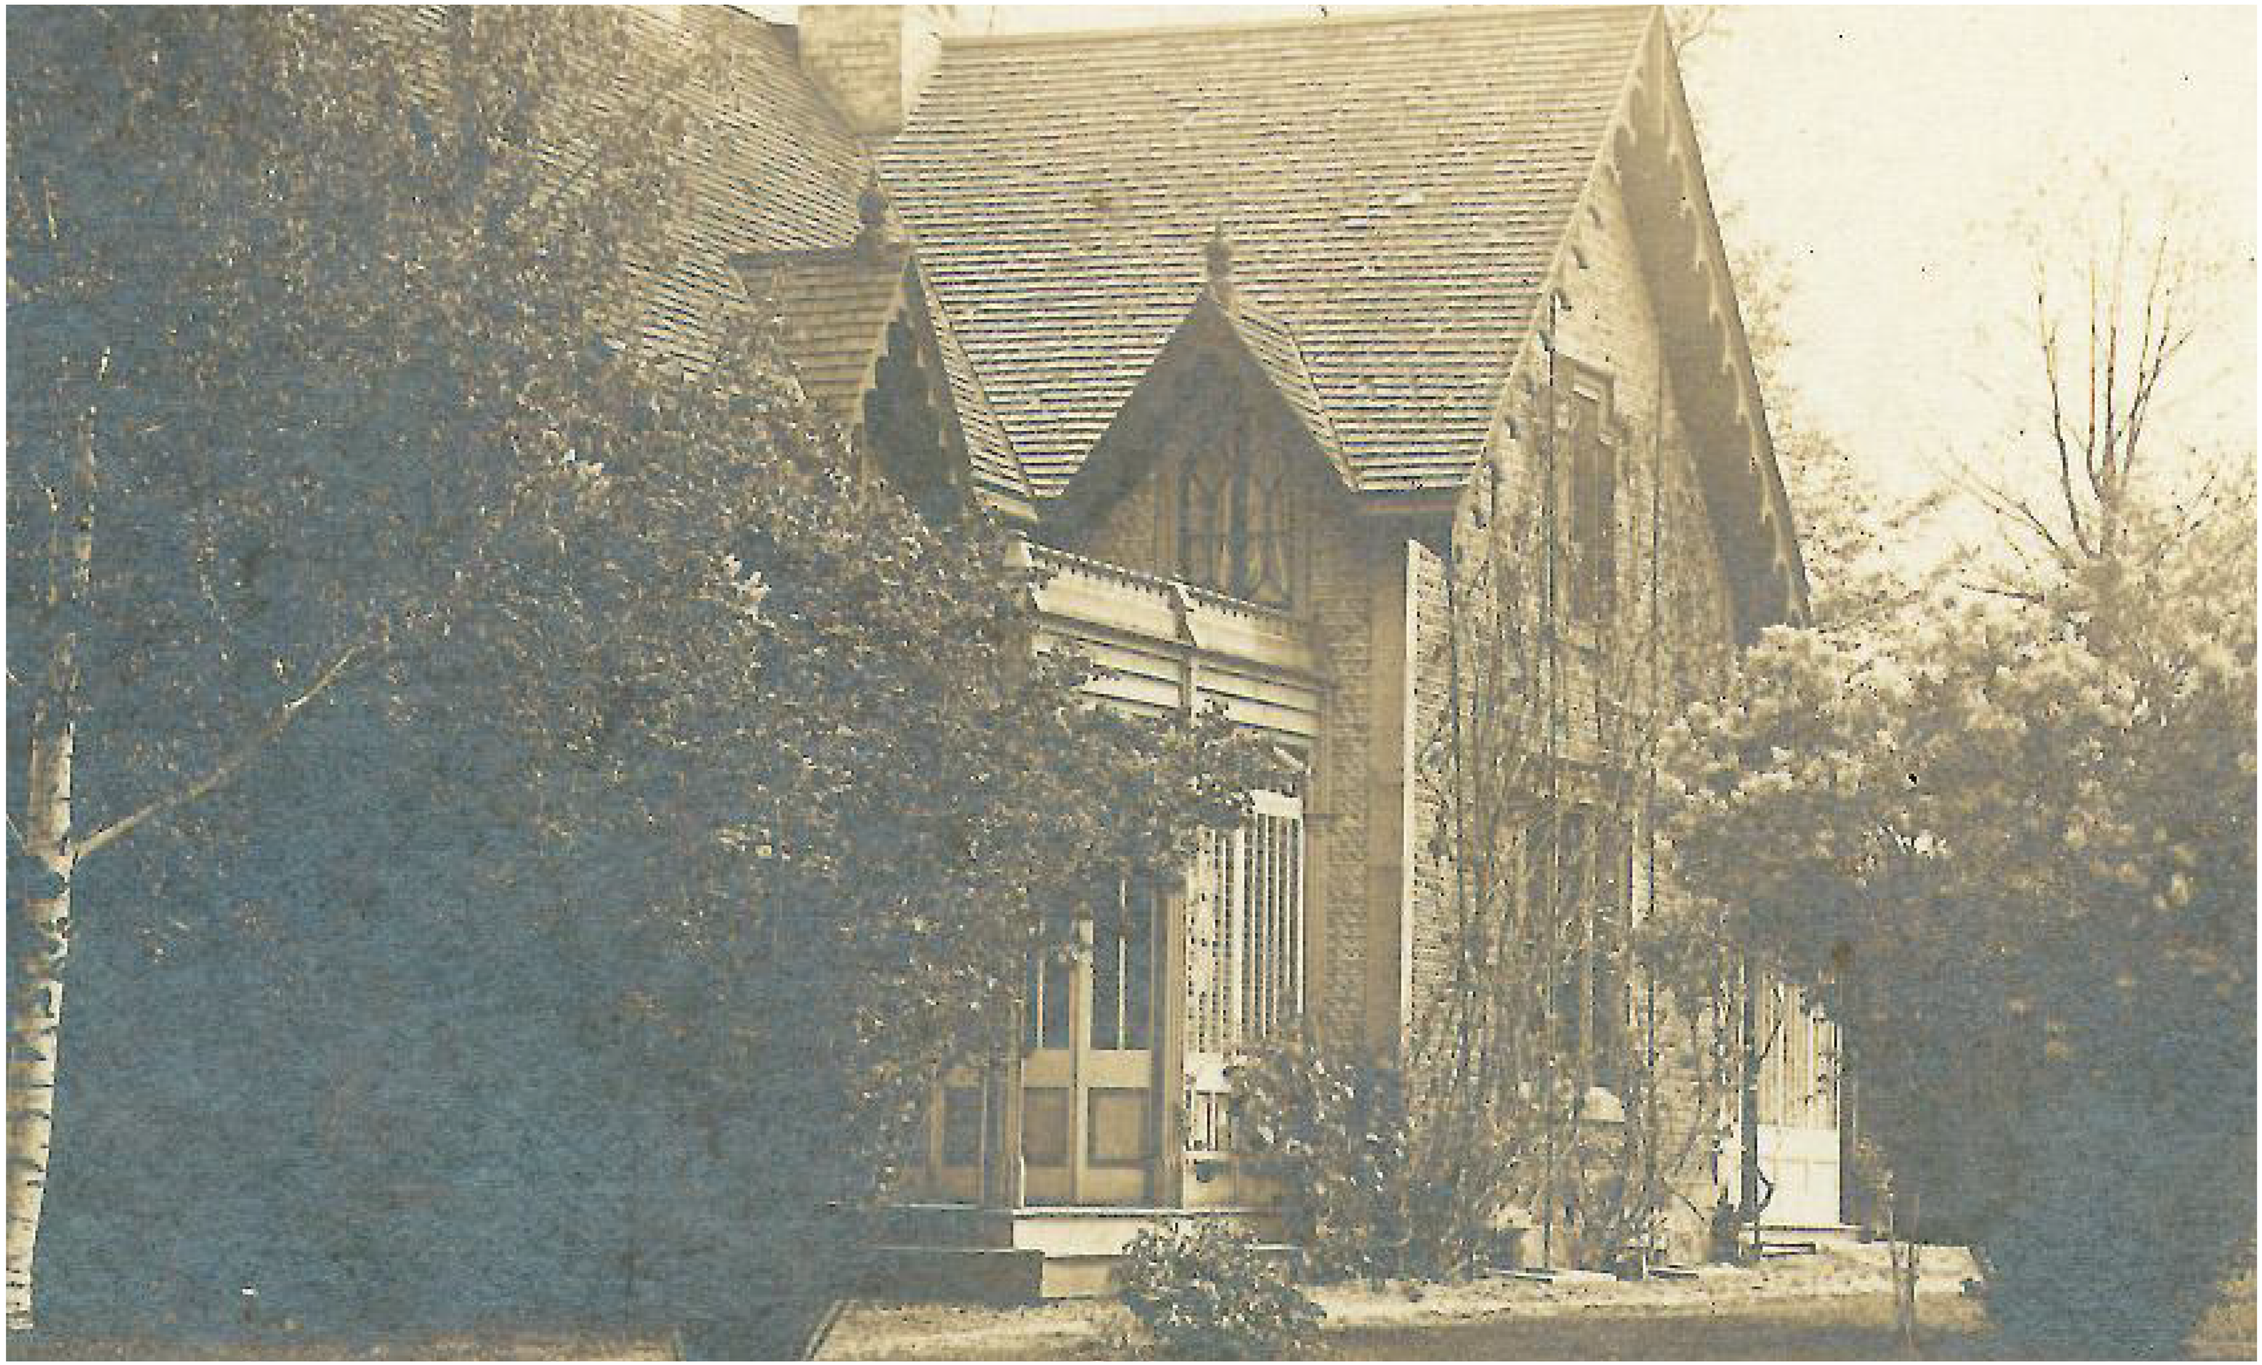

CLOSE UP CIRCA 1900

KILTON COTTAGE

33 OAK AVENUE PARIS ONTARIO

CONTACT:
DWIGHT LANDER
[redacted]
W: (519) 756-6331 (9 TO 5)
E: dwight.lander@mmmc.on.ca

KILTON COTTAGE CIRCA 1900

PHOTOGRAPH OF EXISTING CONDITION

EXISTING HOUSE VIEW

KILTON COTTAGE

33 OAK AVENUE PARIS ONTARIO

CONTACT:
DWIGHT LANDER
[redacted]
W: (519) 756-6331 (9 TO 5)
E: dwight.lander@mmmc.on.ca

P3.4

2017-02-23

KILTON COTTAGE CIRCA 1900

PHOTOGRAPH OF PROPOSED CONDITION

PROPOSED HOUSE VIEW

KILTON COTTAGE

33 OAK AVENUE PARIS ONTARIO

CONTACT:
DWIGHT LANDER
[redacted]
W: (519) 756-6331 (9 TO 5)
E: dwight.lander@mmmc.on.ca

P3.5

2017-02-23

ENLARGED SOUTH ELEVATION

SCALE: 1 1/2"= 1' 0"

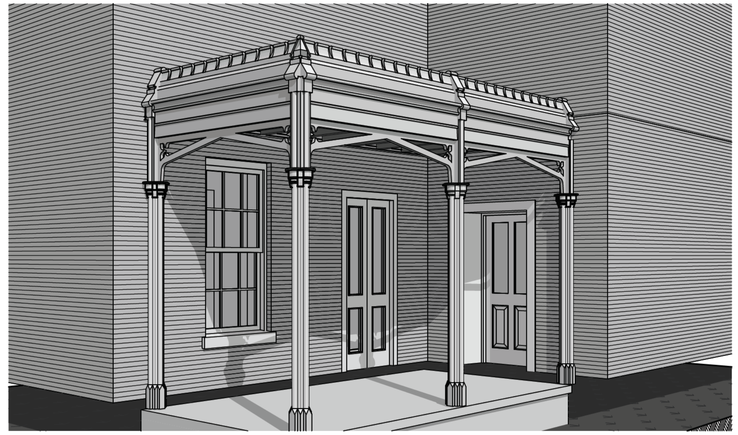

SOUTH-EAST PERSPECTIVE OF VERANDAH

SCALE: 3/8" = 1' 0"

WEST ELEVATION OF VERANDAH

SCALE: 1/2" = 1' 0"

SOUTH ELEVATION OF VERANDAH

SCALE: 1/2" = 1' 0"

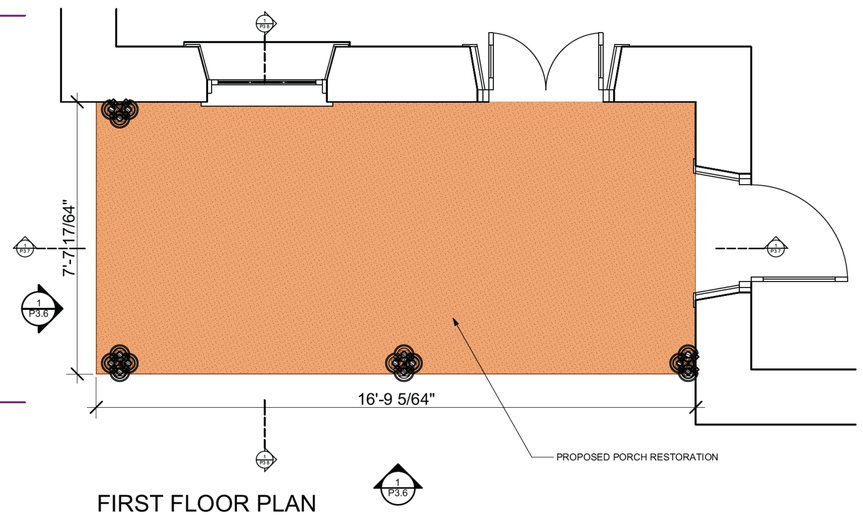

FIRST FLOOR PLAN

SCALE: 1/2" = 1' 0"

FIRST FLOOR PLAN & ELEVATIONS

KILTON COTTAGE

33 OAK AVENUE PARIS ONTARIO

CONTACT:
DWIGHT LANDER
[redacted]
W: (519) 756-6331 (9 TO 5)
E: dwight.lander@mmmc.on.ca

P3.6

2017-02-23

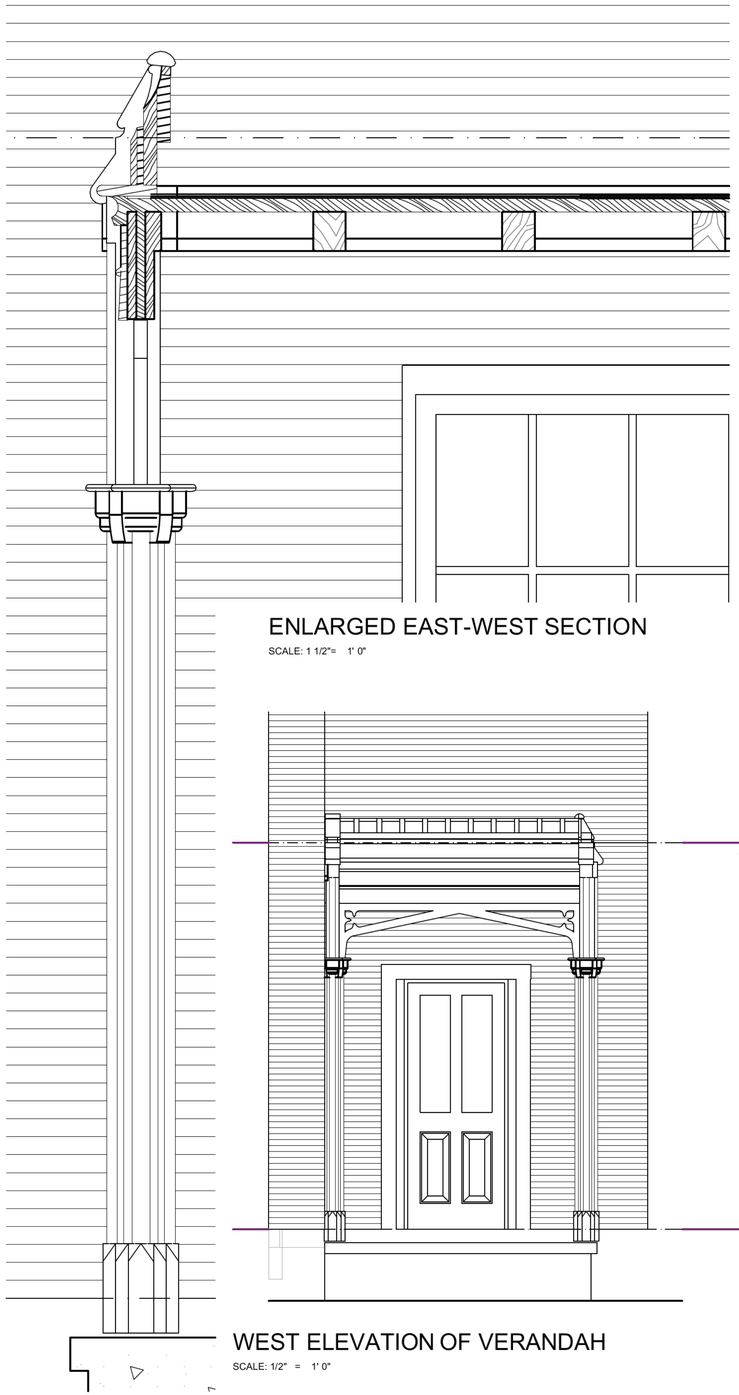

ENLARGED EAST-WEST SECTION

SCALE: 1 1/2"= 1' 0"

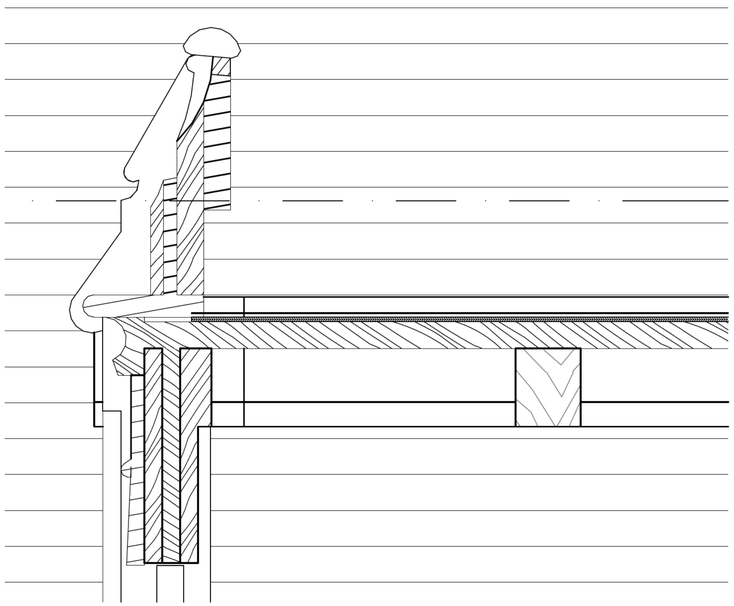

SECTION DETAIL @ WEST EDGE

SCALE: 3" = 1' 0"

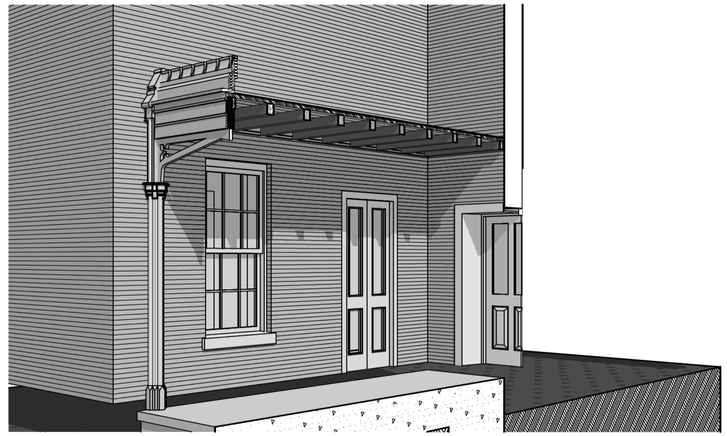

EAST-WEST SECTIONAL PERSPECTIVE OF VERANDAH

SCALE: 3/8" = 1' 0"

WEST ELEVATION OF VERANDAH

SCALE: 1/2" = 1' 0"

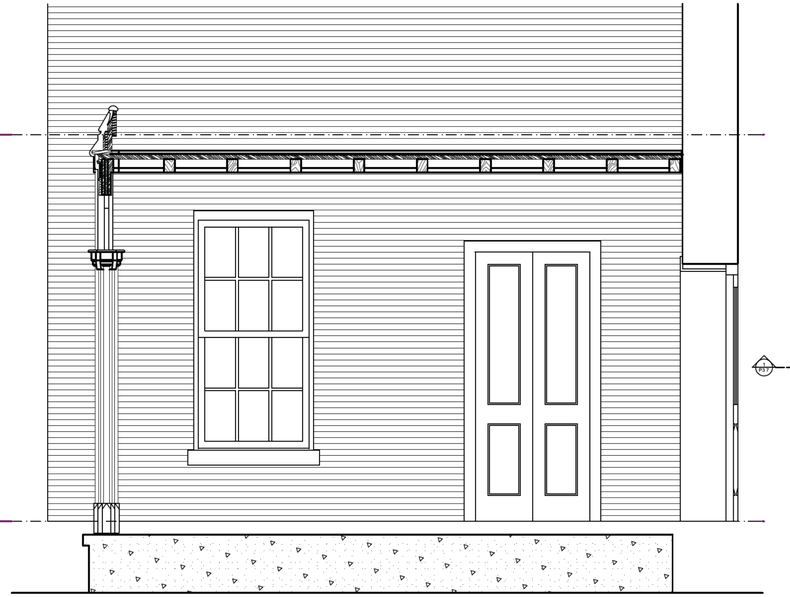

EAST-WEST SECTION OF VERANDAH

SCALE: 1/2" = 1' 0"

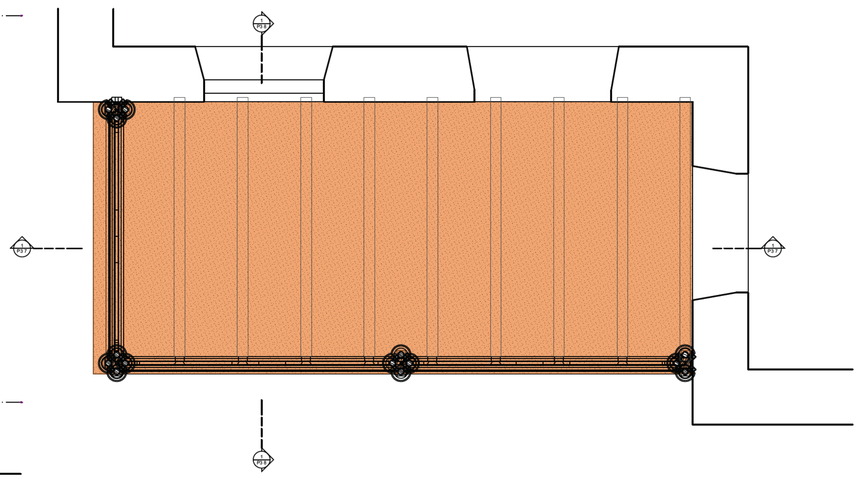

FIRST FLOOR REFLECTED CEILING PLAN

SCALE: 1/2" = 1' 0"

STRUCTURAL PLAN & SECTIONS

KILTON COTTAGE

33 OAK AVENUE PARIS ONTARIO

CONTACT:
DWIGHT LANDER
[redacted]
W: (519) 756-6331 (9 TO 5)
E: dwight.lander@mmmc.on.ca

P3.7

2017-02-23

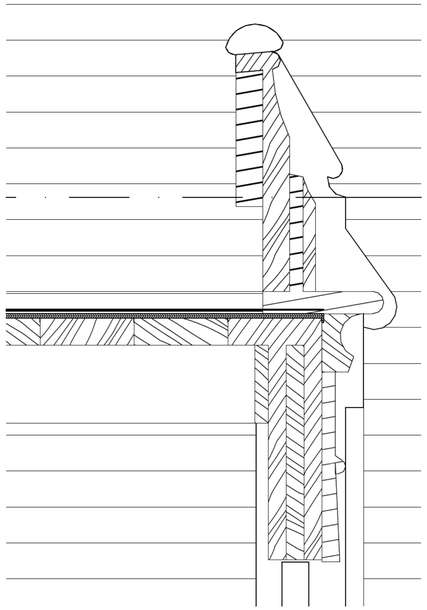

SECTION DETAIL @ SOUTH EDGE

SCALE: 3" = 1' 0"

ENLARGED NORTH-SOUTH SECTION

SCALE: 1 1/2"= 1' 0"

SE PERSP NS SECTION 2

SCALE: 3/8" = 1' 0"

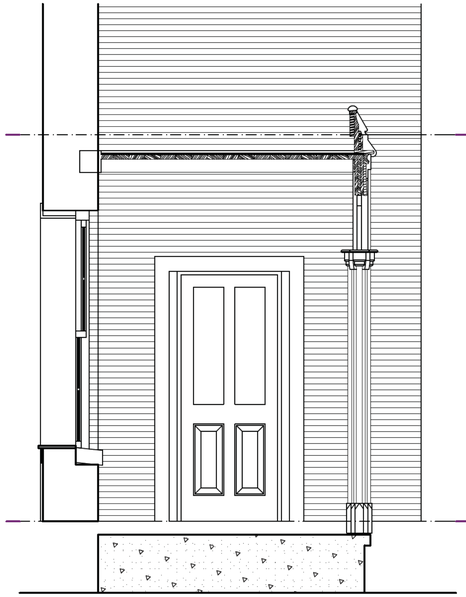

NORTH-SOUTH SECTION OF VERANDAH

SCALE: 1/2" = 1' 0"

SOUTH ELEVATION OF VERANDAH

SCALE: 1/2" = 1' 0"

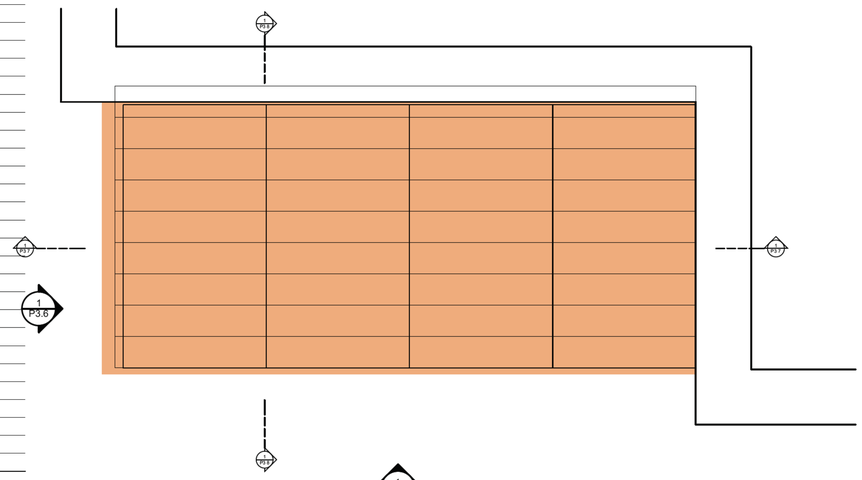

SECOND FLOOR - LOWER ROOF PLAN

SCALE: 1/2" = 1' 0"

SECOND FLOOR PLAN & SECTIONS

KILTON COTTAGE

33 OAK AVENUE PARIS ONTARIO

CONTACT:
DWIGHT LANDER
[redacted]
W: (519) 756-6331 (9 TO 5)
E: dwight.lander@mmmc.on.ca

P3.8

2017-02-23